ORIGINAL

OFFICIALLY FILED
NEVADA STATE OFFICE
at 10:00 AM on MAY 3, 1993

TOWNSHIP 13 NORTH, RANGE 46 EAST, OF THE MOUNT DIABLO MERIDIAN, NEVADA

ENLARGED DIAGRAM OF SECTION 18

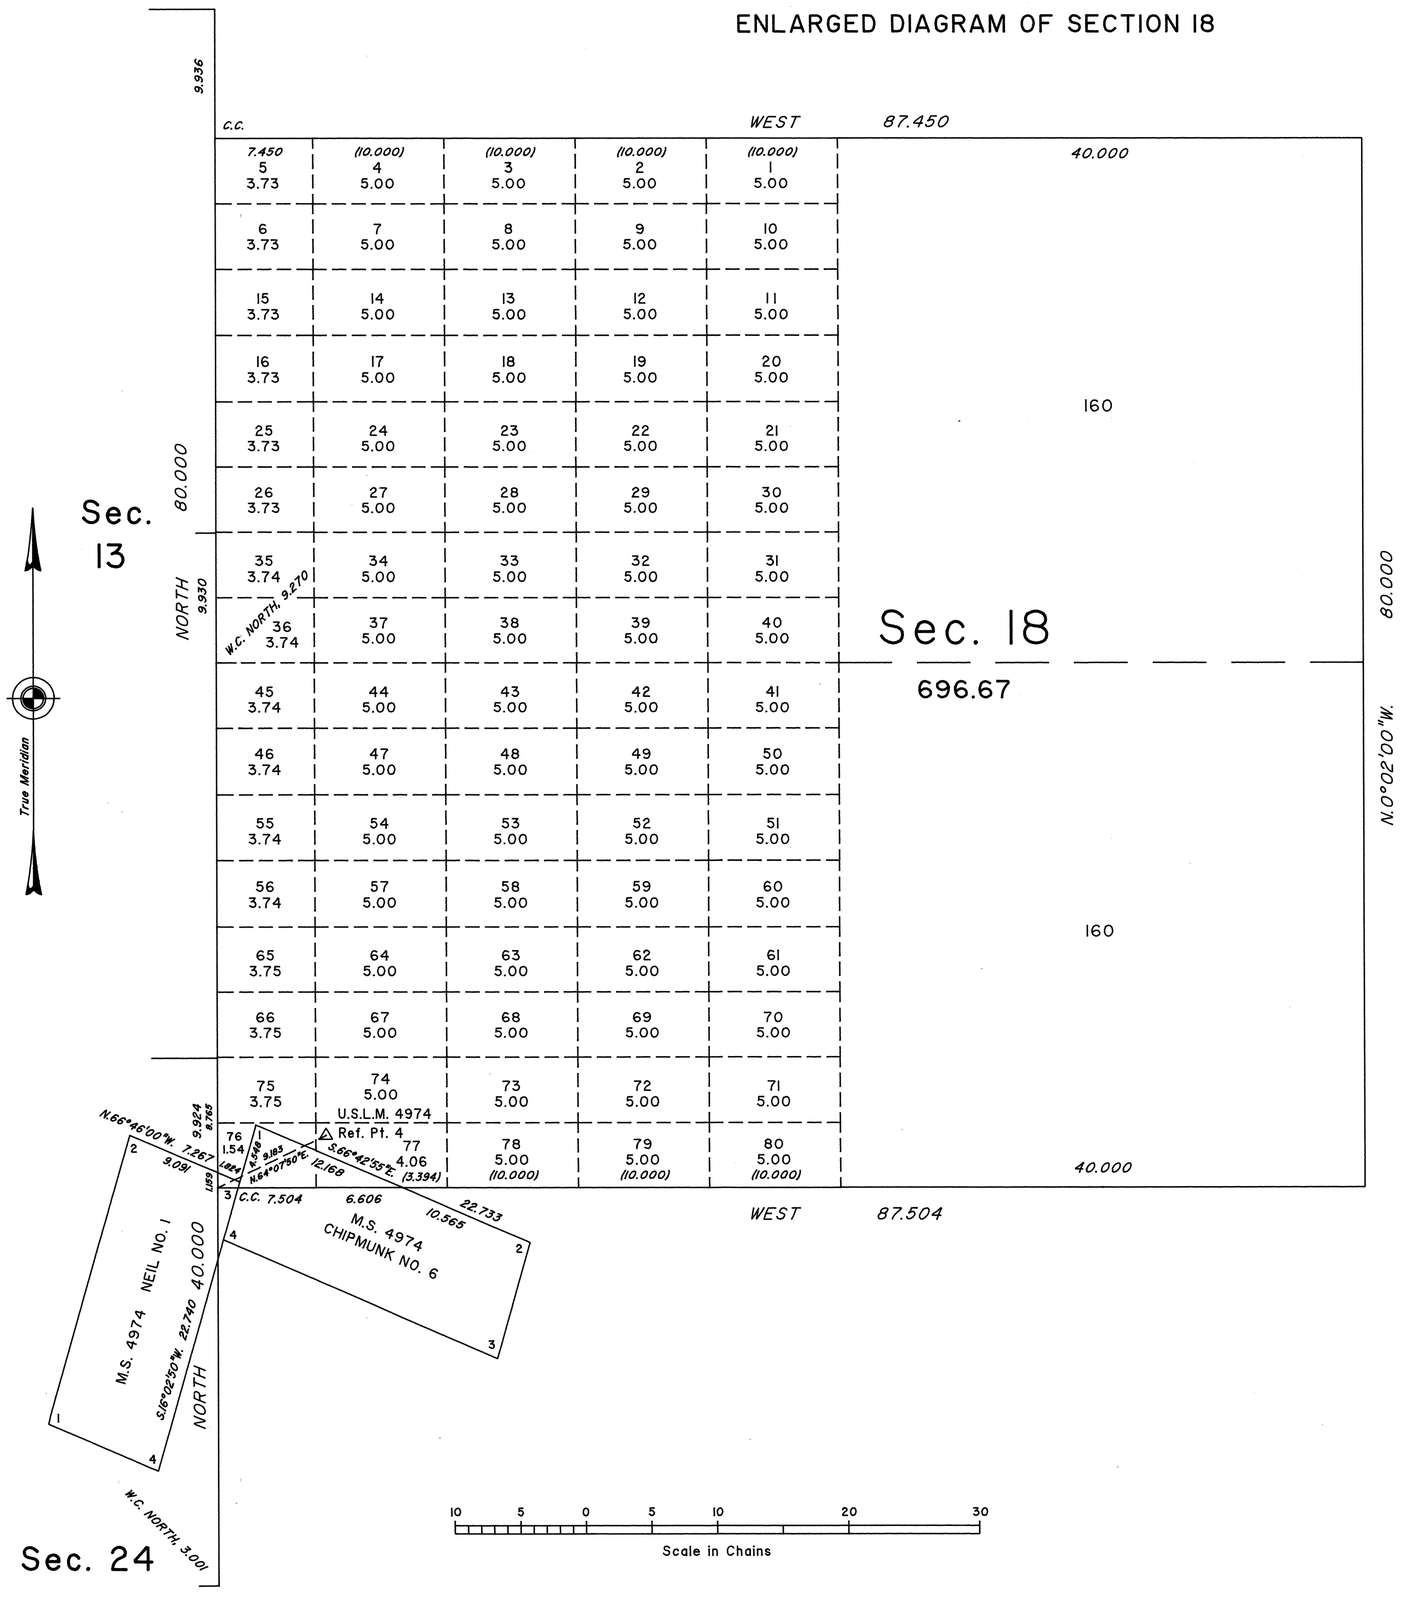

Reference should be made to Sheet No. 1 for survey information.

UNITED STATES DEPARTMENT OF THE INTERIOR
BUREAU OF LAND MANAGEMENT

Reno, Nevada February 24, 1993

This plat is strictly conformable to the approved field notes, and the survey, having been correctly executed in accordance with the requirements of law and the regulations of this Bureau, is hereby accepted.

For the Director

John S. Parrish

Chief Cadastral Surveyor, Nevada

D.M.J./R&J

T.13N., R.46E., M.D.M.