PLAT OF

MOAPA RIVER INDIAN RESERVATION

NEVADA

Located within
Sections 25, 26, 35 and 36 T. 14 S. R. 65 E.
Section 1 T. 15 S. R. 65 E.
Section 31 T. 14 S. R. 66 E. and
Section 6 T. 15 S. R. 66 East of
MT. DIABLO MERIDIAN

Scale: One inch = 16 Chains.
Area 1109.06 A.

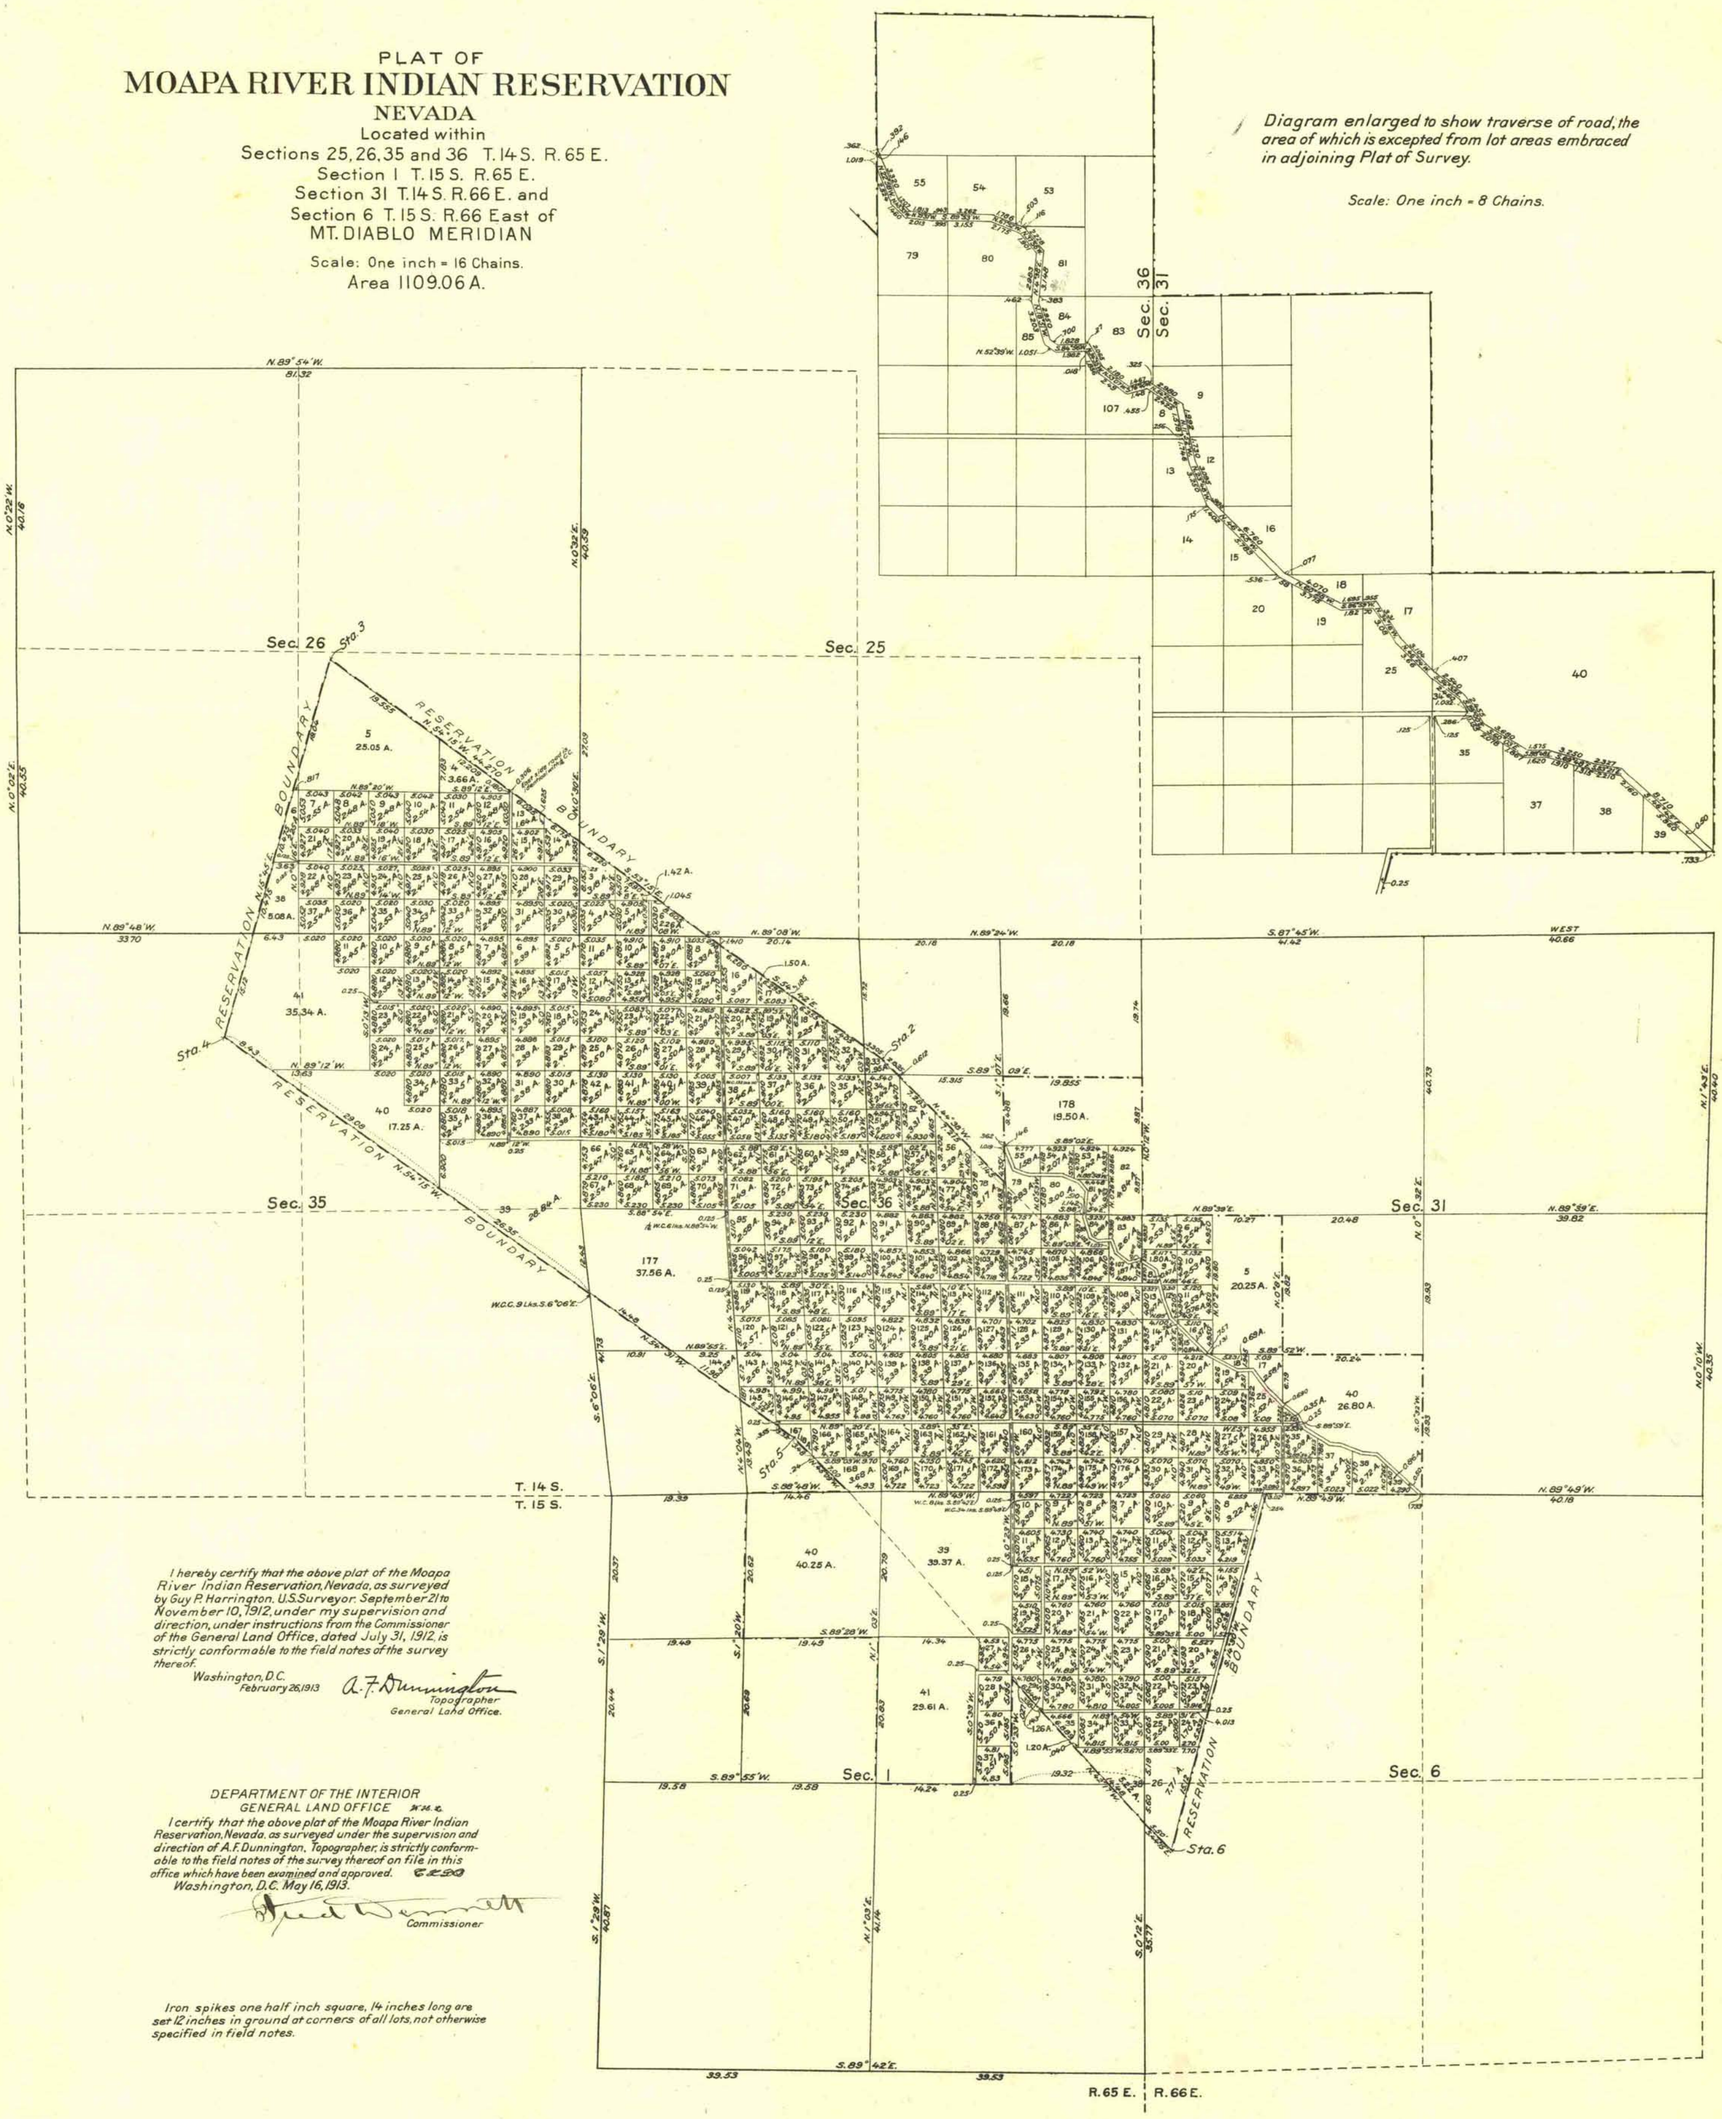

I hereby certify that the above plat of the Moapa River Indian Reservation, Nevada, as surveyed by Guy P. Harrington, U.S. Surveyor, September 21 to November 10, 1912, under my supervision and direction, under instructions from the Commissioner of the General Land Office, dated July 31, 1912, is strictly conformable to the field notes of the survey thereof.

Washington, D.C.
February 26, 1913

A. F. Dunnington
Topographer
General Land Office.

DEPARTMENT OF THE INTERIOR
GENERAL LAND OFFICE

I certify that the above plat of the Moapa River Indian Reservation, Nevada, as surveyed under the supervision and direction of A. F. Dunnington, Topographer, is strictly conformable to the field notes of the survey thereof on file in this office which have been examined and approved.

Washington, D.C. May 16, 1913.

Commissioner

Iron spikes one half inch square, 14 inches long are set 12 inches in ground at corners of all lots, not otherwise specified in field notes.

2989

T. 14 S., R. 65 E