OFFICIALLY FILED
NEVADA STATE OFFICE
at 10:00 AM on June 15, 1992

ORIGINAL

TOWNSHIP 15 NORTH, RANGE 19 EAST, OF THE MOUNT DIABLO MERIDIAN, NEVADA

ENLARGED DIAGRAM OF SECTIONS 27, 28, 29, 30, 32, AND 33

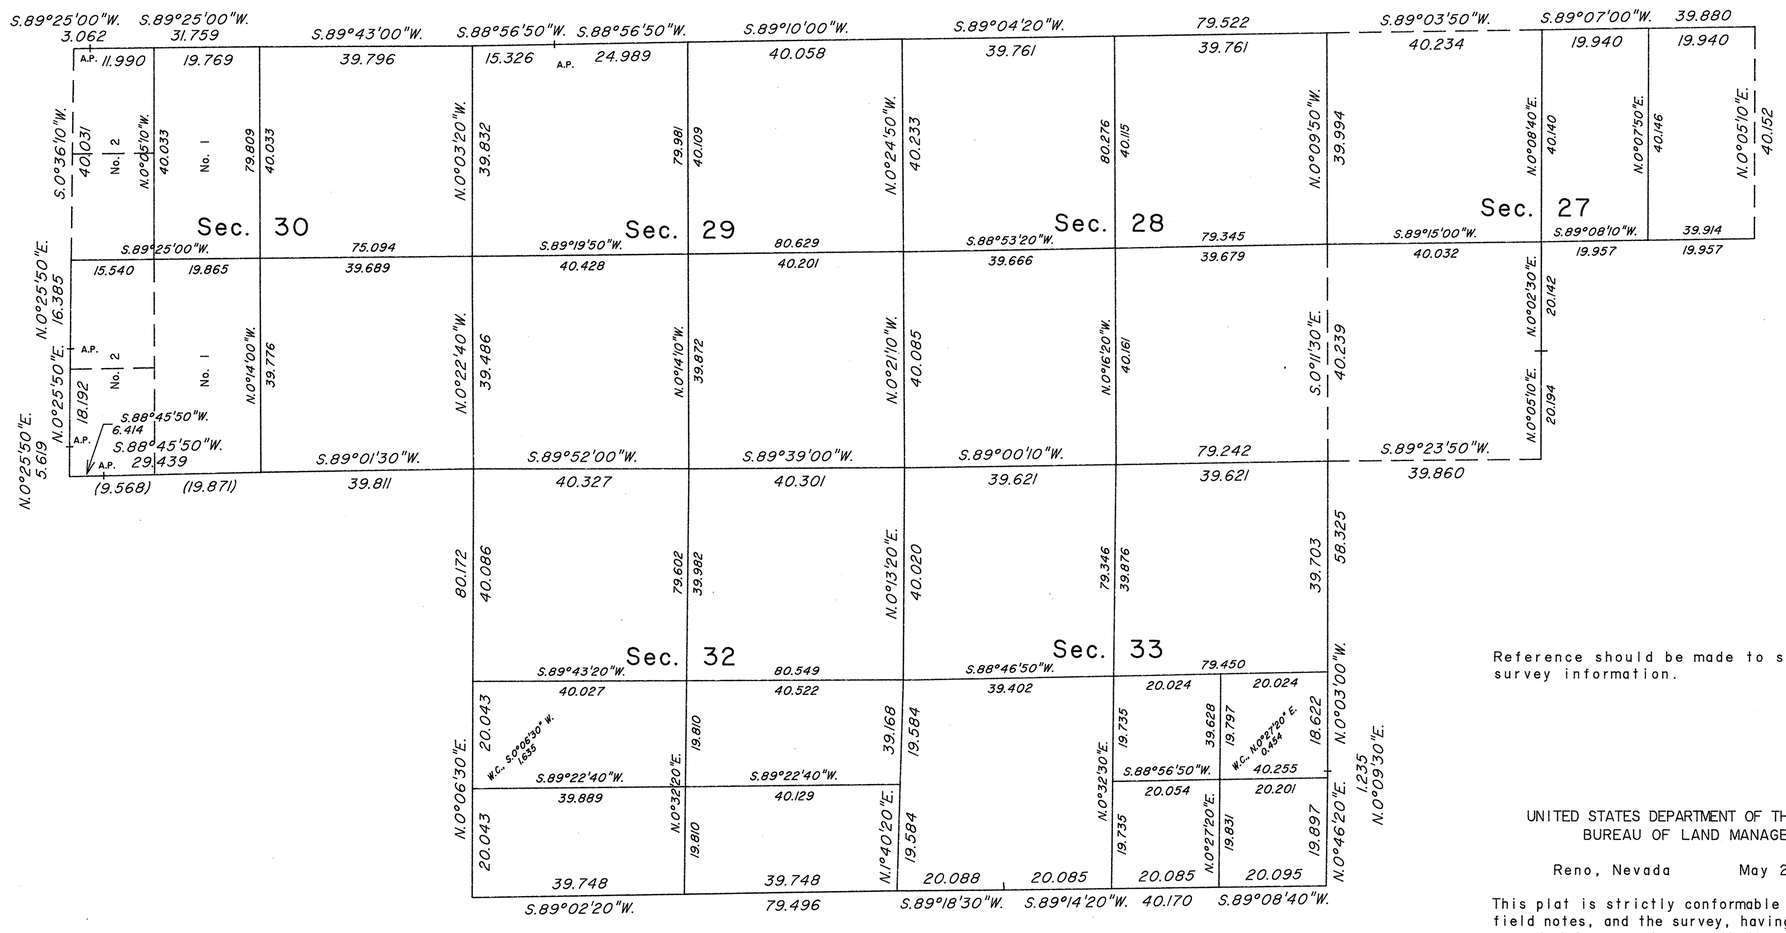

Reference should be made to sheet No. 1 for survey information.

UNITED STATES DEPARTMENT OF THE INTERIOR
BUREAU OF LAND MANAGEMENT

Reno, Nevada May 29, 1992

This plat is strictly conformable to the approved field notes, and the survey, having been correctly executed in accordance with the requirements of law and the regulations of this Bureau, is hereby accepted.

For the Director

John S. Parrish

Chief Cadastral Surveyor, Nevada

BLM/RJ

T. 15 N., R. 19 E., M.D.M.