Survey by McClellan and Bridges rejected by Com. Gen. Land Office by Official Letter May 3d 1888.

Approved by Comr G.L.O. March 25th 1896

TOWNSHIP No. 16 NORTH RANGE No. 59 EAST MOUNT DIABLO MERIDIAN

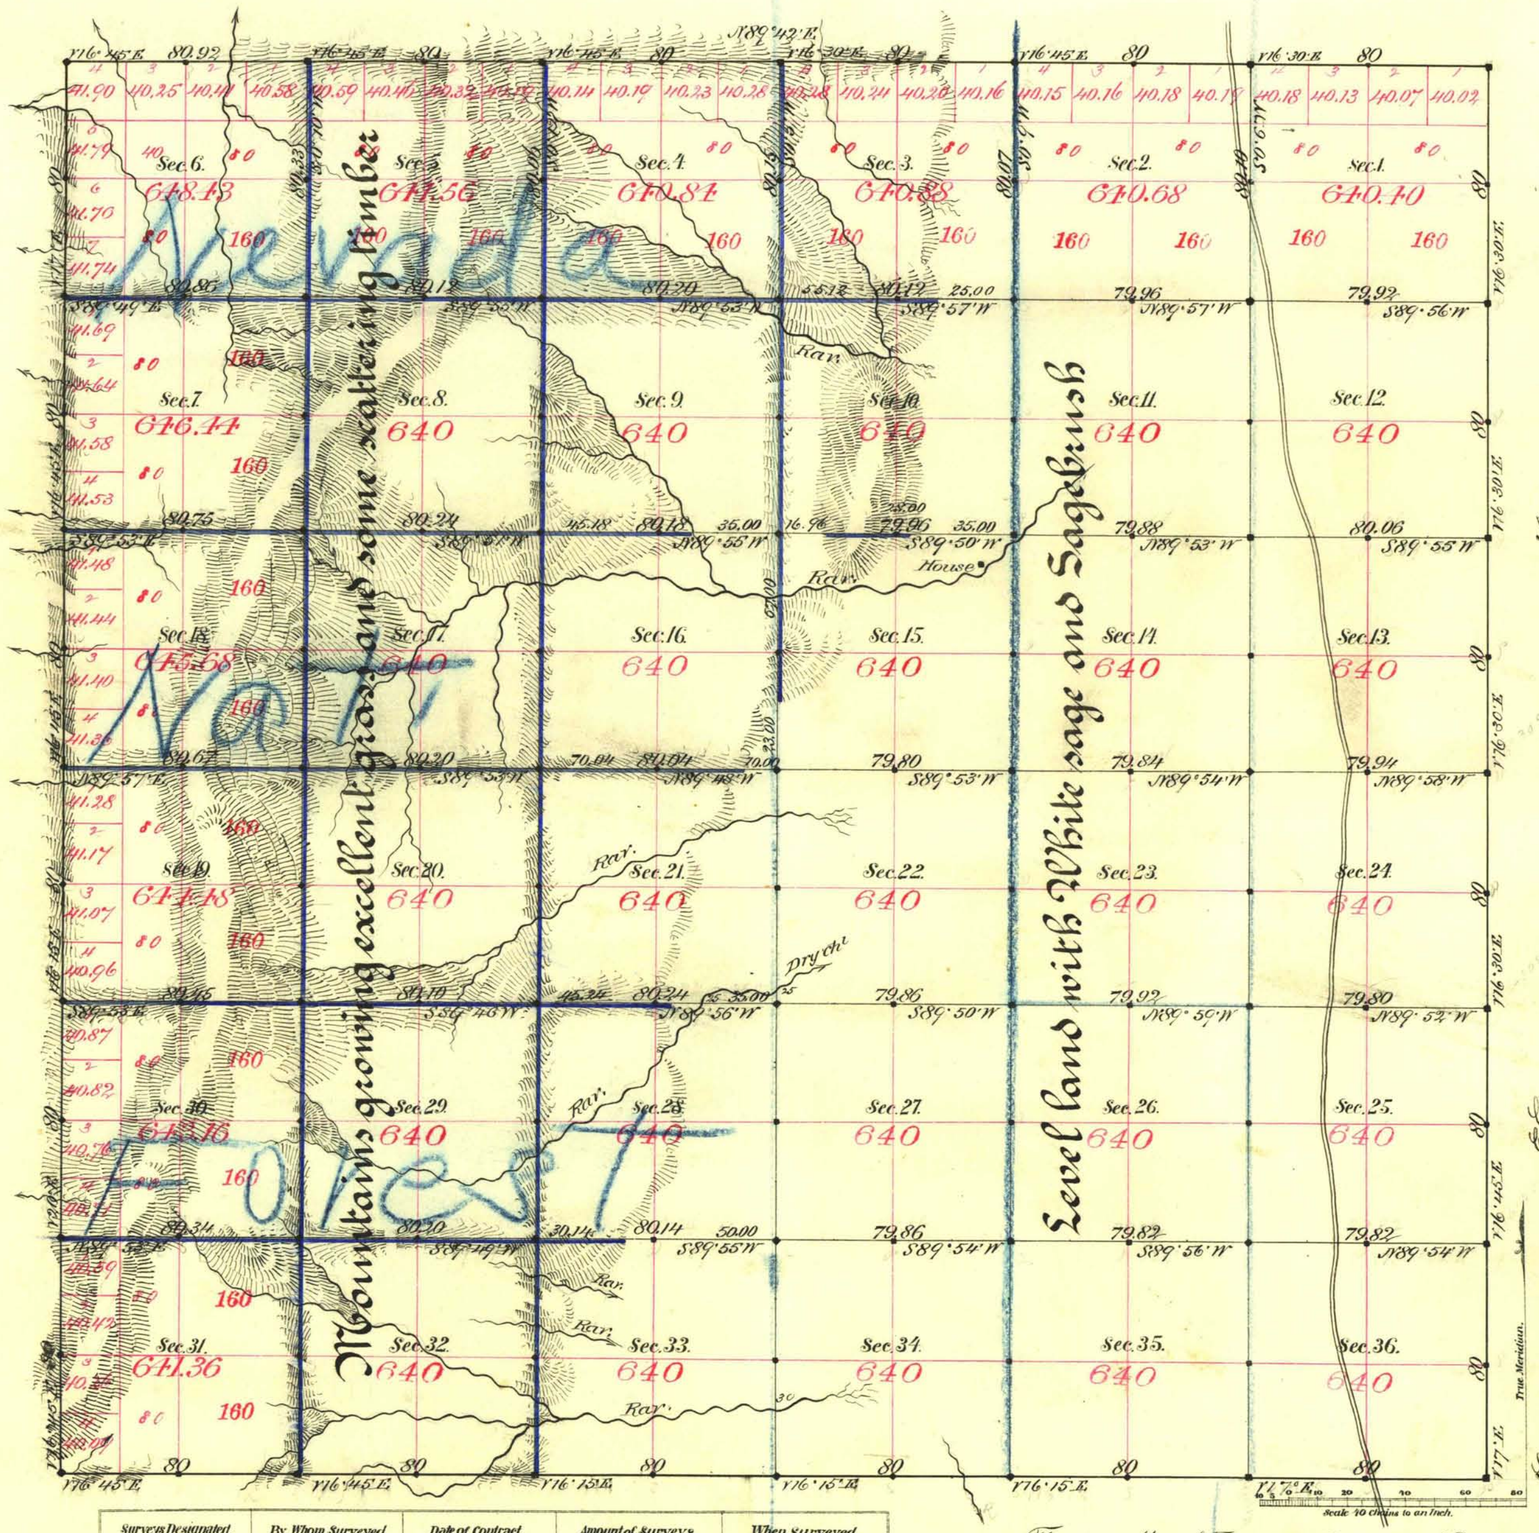

Aggregate Area of Public Land surveyed 23,073.91 Ac.

Commenced March 26th 1885
Completed April 1st "

Subdsns. run with a Var. of 16°45' East

Surveys Designated.	By Whom Surveyed.	Date of Contract.	Amount of Surveys.	When Surveyed.	No.
Tp lines	E. B. Monroe	April 24th 1869	M 24 Chs 00 Lks 92	1869	25
Subdsns. black	McClellan & Bridges	Nov. 14th 1884	30 68 61	March & April 1885	174
" blue	" "	" " "	29 15 39	" " "	174

The above Map of Township No. 16 North of Range No. 59 East Mount Diablo Meridian is strictly conformable to the field notes of the survey thereof on file in this Office, which have been examined and approved.

Surveyor General's Office, Reno. } C. C. Powning
U.S. Surv. Gen'l of Nevada.

June 2nd 1885

2503

T 16 N, R 59 E.