Township N° 16 North Range N° 62 East Mount Diablo Meridian

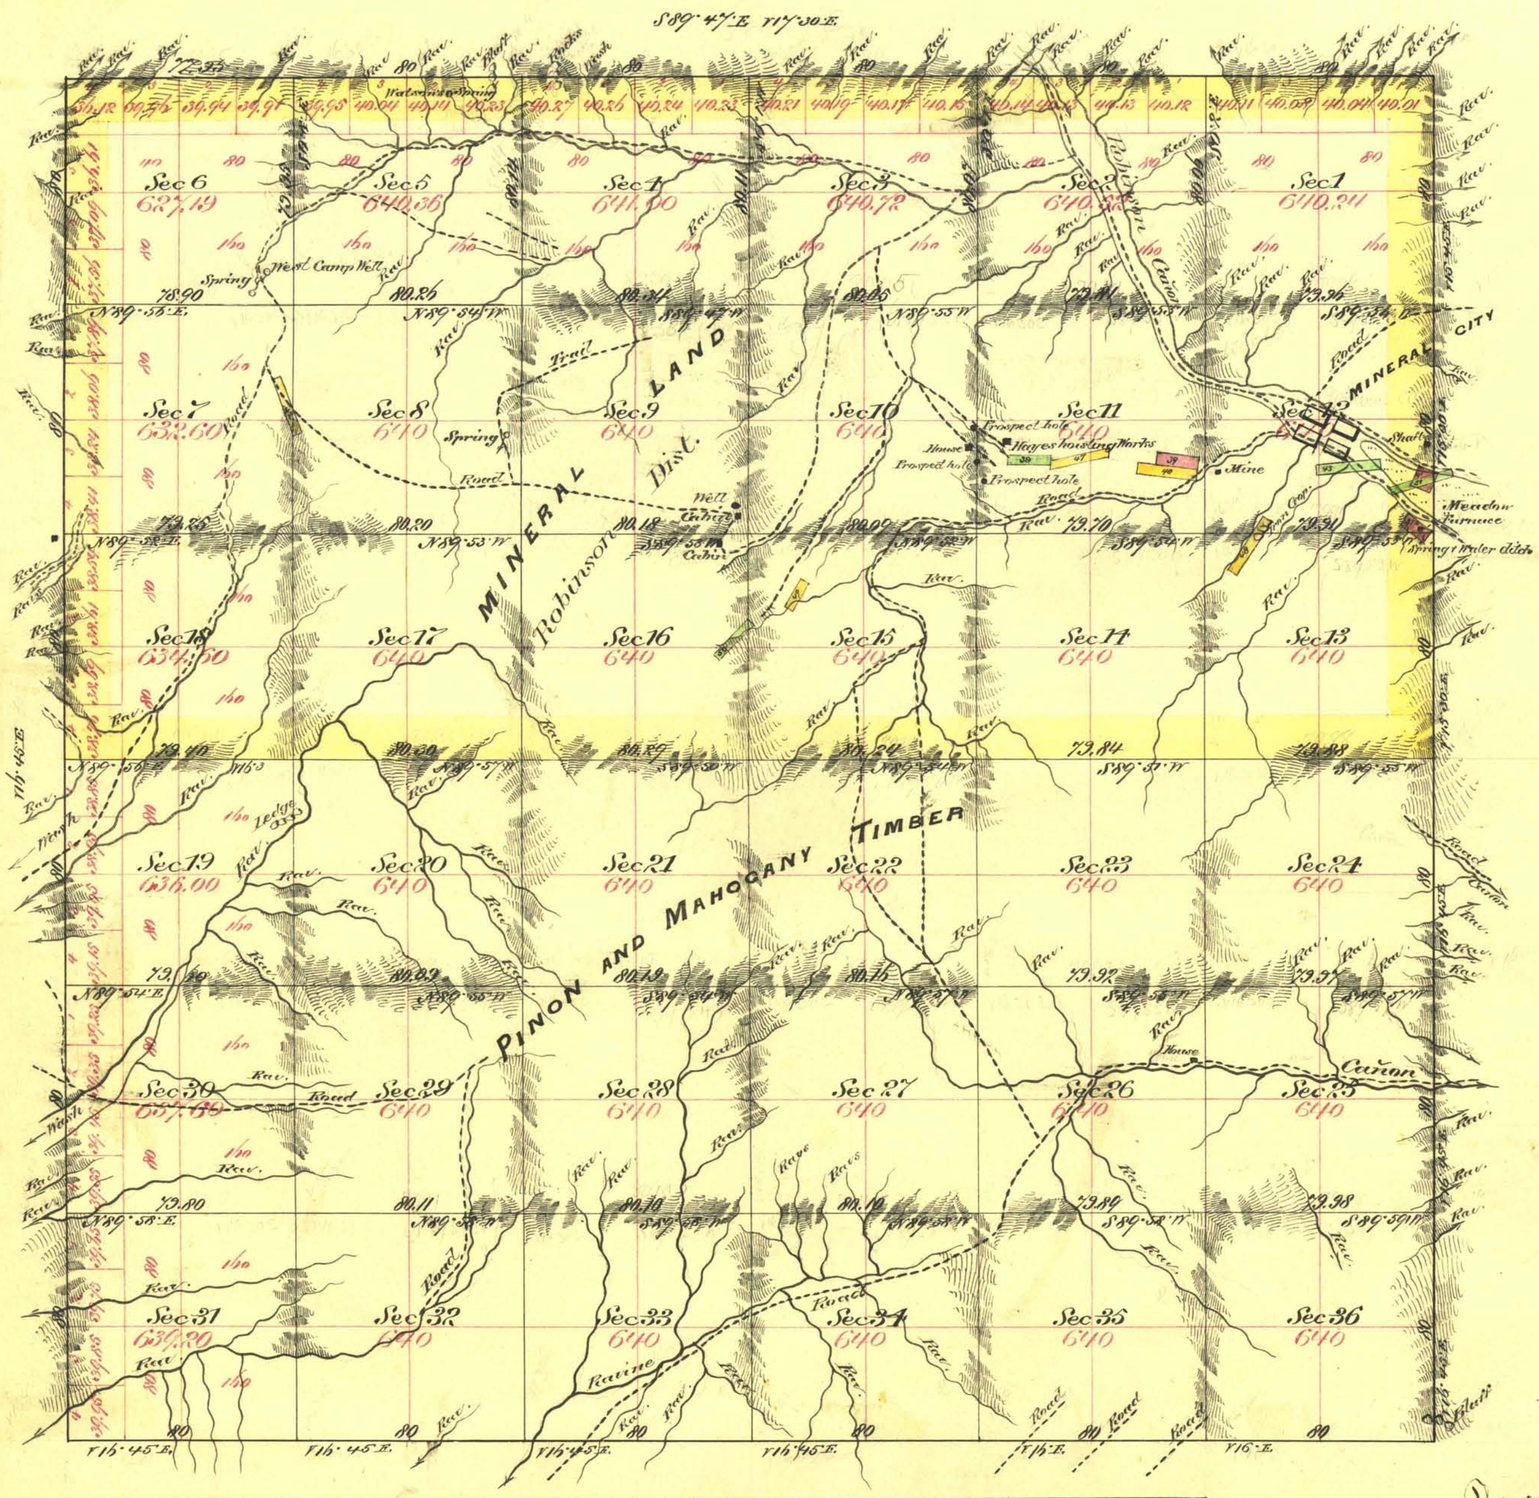

ROBINSON Dist.				
N°	Claim	Locte	Acres	Approval
37 B	Canton M. & M. Co	Mellman millsite	5	Oct 16th 1878
38	Hayes Gr S. M. Co	Hayes	4.89	Feb 26th 1873
39	Lamb & Brannan	Badlam	4.89	Oct. 15th "
40	" "	Mineral City & Lamb	3.44	" 16th "
41	Wetson Gr S. M. Co	Meltsole	5.	" 19th "
42	T. Bromerho	Creek Chief	4.20	Aug 29th 1875
43	Canton M. & M. Co	Elijah	4.88	Oct 1st 1877
44	" "	Specetic	4.30	" 2nd "
49	" "	El. Dorado	3.47	" 13th "
50	" "	Carbonate	3.08	" 3rd "
51	" "	Yellow-stone	4.88	" 12th "

Aggregate Area of Mineral Land Surveyed	11.497.23 Acres
" " Partlie " "	11.512.80 "
Aggregate	23.010.03 "

Commenced July 30th 1878
Completed " 26th "

Sub division lines not otherwise noted run with Var. 16° 30' East.

The above plat of Township N° 16 North Range N° 62 East Mount Diablo Meridian is strictly conformable to the field notes of the survey thereof on file in this office which have been examined and approved.
U. S. Surv. Genl Office
Virginia City Nev.
Sept. 28th 1878

E. S. Davis
U. S. Surv. Genl. Nev.

Surveys designated	When Surveyed	Date of Contract	Am't of Surveys	When Surveyed	N° Cor.
South bound Dary	E. B. Monroe & Bateman	June 15th 1871	h - 00 - 00	1871	44
N. E & W "	W. N. McGill	May 27th 1878	17 - 77 - 95	1878	80
Subdivisions	" " "	" " "	59 - 78 - 84	July "	"

2701

T16N, R62E