ORIGINAL

OFFICIALLY FILED
NEVADA LAND OFFICE
10 A.M., DECEMBER 30, 1965

TOWNSHIP 17 NORTH, RANGE 61 EAST, OF THE MOUNT DIABLO MERIDIAN, NEVADA

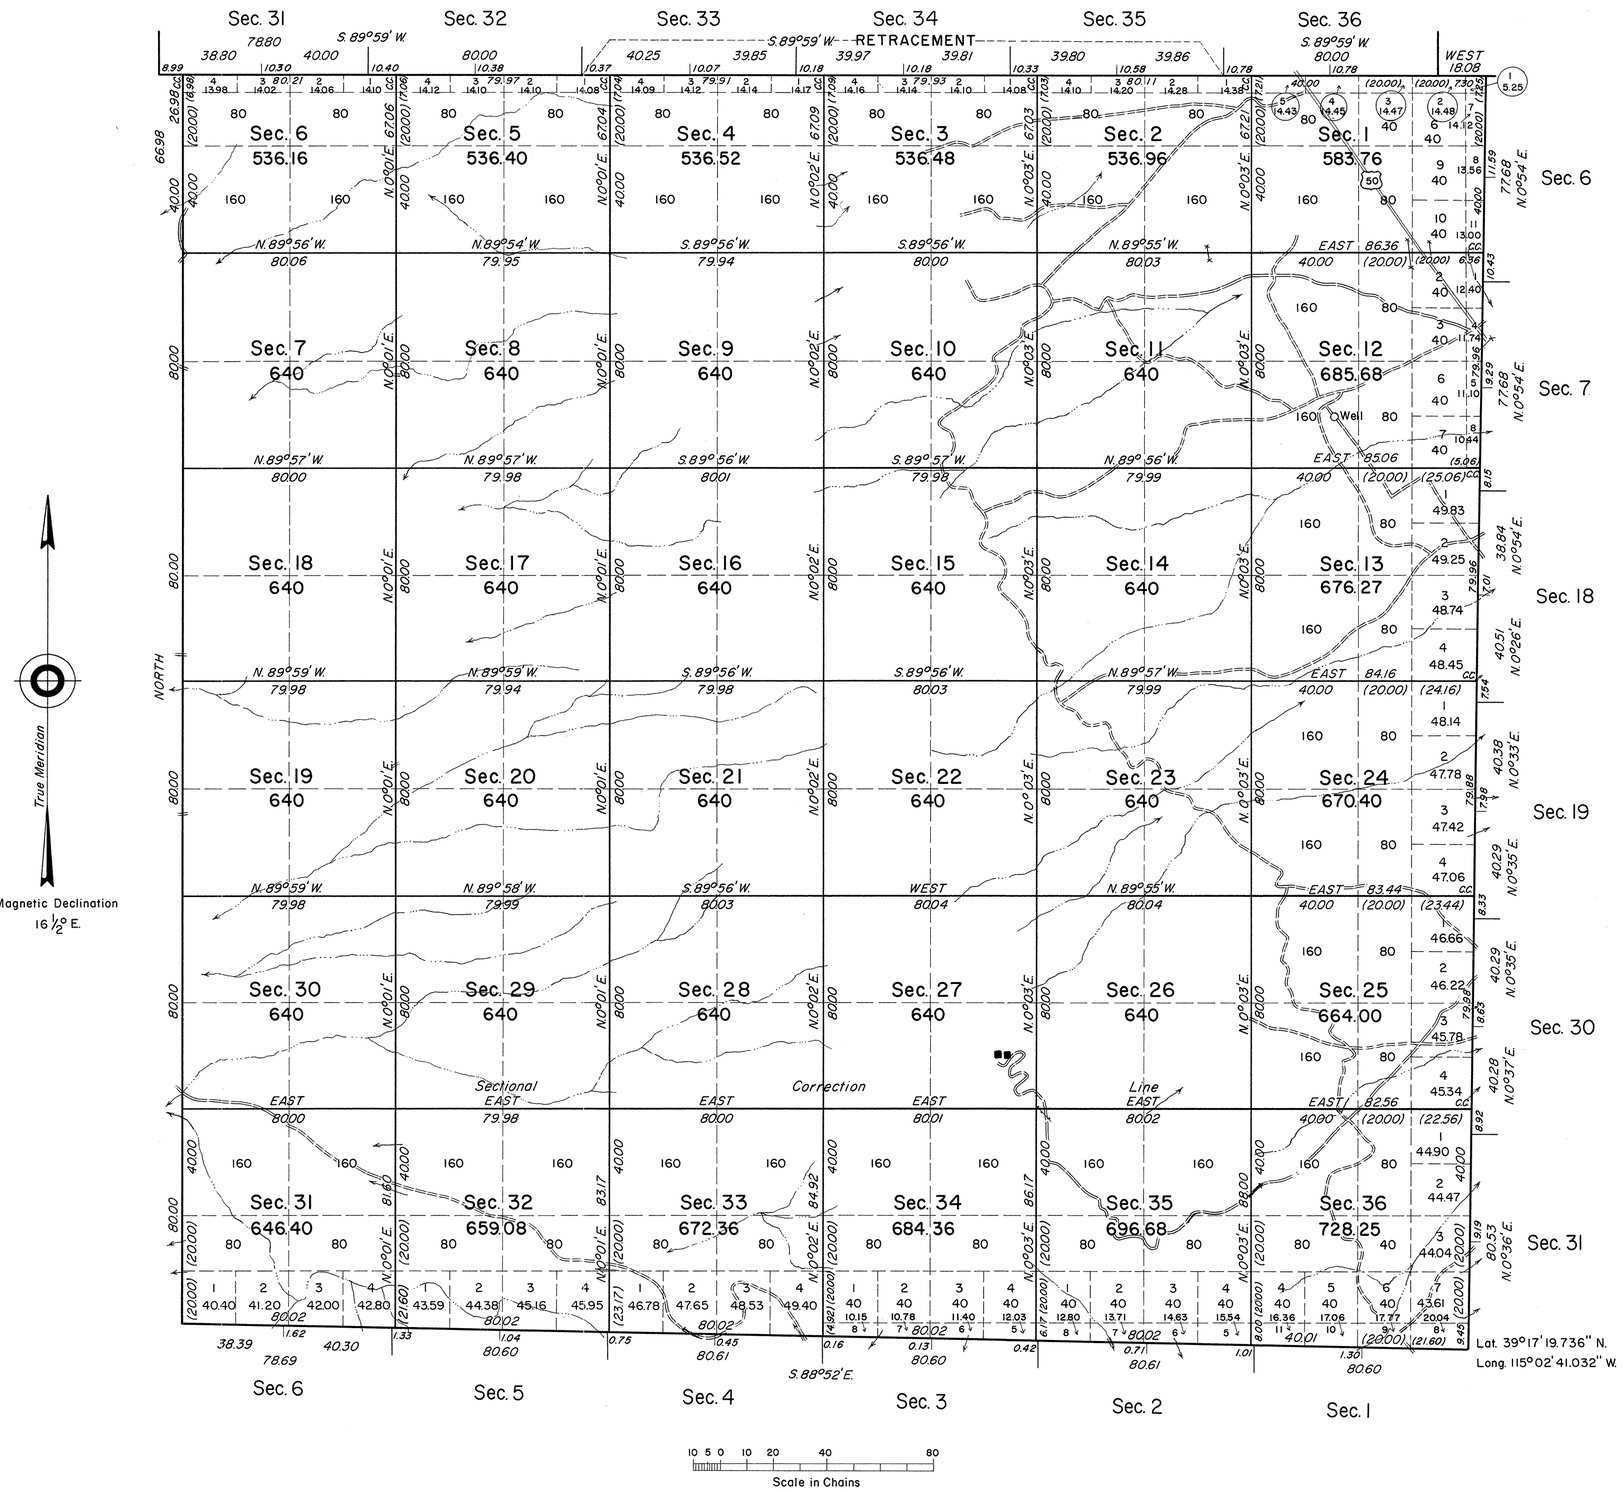

History of earlier surveys contained in the field notes.

This plat represents a retracement and reestablishment of the south and east boundaries, designed to restore the corners for T. 16 N., R. 61 E., and T. 17 N., R. 62 E., respectively, in their true original locations according to the best available evidence. The corners for the south boundary of this township are established at departures of 40.00 and 80.00 chain intervals counting from the SW corner of the township. The corners for the east boundary of this township are established as closing corners.

This plat also represents a retracement of a portion of the north boundary and the survey of the subdivisional lines.

Survey executed by Horace G. Parker and John D. Sorensen, June 21 to August 22, 1963, pursuant to Special Instructions for Group No. 409, Nevada, dated April 1, 1963.

UNITED STATES DEPARTMENT OF THE INTERIOR
BUREAU OF LAND MANAGEMENT
Washington, D. C. August 12, 1965

This plat is strictly conformable to the approved field notes, and the survey, having been correctly executed in accordance with the requirements of law and the regulations of this Bureau, is hereby accepted.

For the Director

R. E. Brown

Acting Chief, Division of Engineering

2634-A.

T17N, R61E.