ORIGINAL

Sheet No. 1 of 2 Sheets

OFFICIALLY FILED
NEVADA STATE OFFICE
10:00 a.m., Sept. 11, 1975

TOWNSHIP 17 NORTH, RANGE 63 EAST, OF THE MOUNT DIABLO MERIDIAN, NEVADA

DEPENDENT RESURVEY

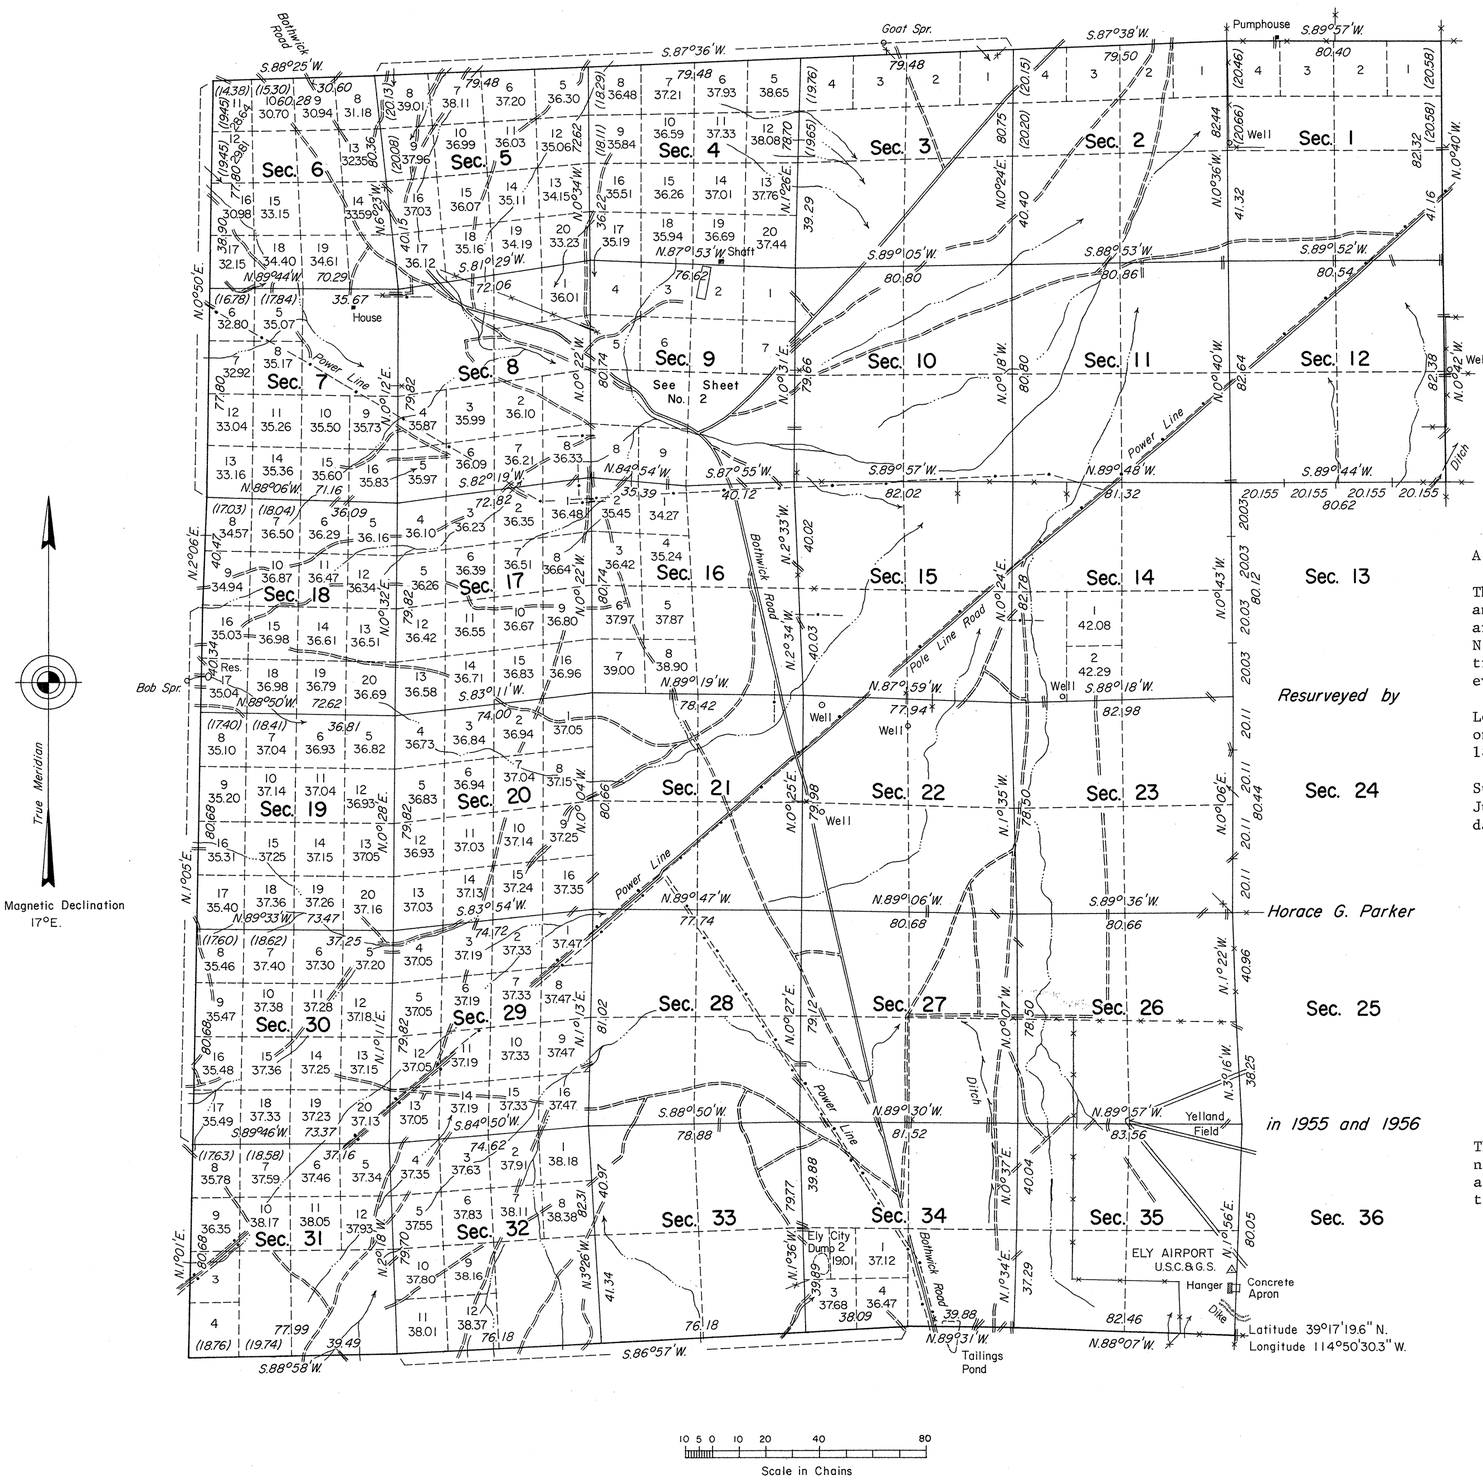

A history of surveys is contained in the field notes.

This plat represents a dependent resurvey of the north and west boundaries, portions of the south and east boundaries and a portion of the subdivisional lines of T. 17 N., R. 63 E., designed to restore the corners in their true original locations according to the best available evidence.

Lottings and areas, except as shown hereon, are as shown on the plats approved June 15, 1872, and September 28, 1878.

Survey executed by Robert A. Pratt, Cadastral Surveyor, June 15 to December 1, 1972, under Special Instructions dated June 13, 1972, for Group No. 488, Nevada.

UNITED STATES DEPARTMENT OF THE INTERIOR
BUREAU OF LAND MANAGEMENT
Washington, D.C. August 26, 1975

This plat is strictly conformable to the approved field notes, and the survey, having been correctly executed in accordance with the requirements of law and the regulations of this Bureau, is hereby accepted.

For the Director

Bernard W. Hislop

Chief, Division of Cadastral Survey