ORIGINAL

# TOWNSHIP 17 NORTH, RANGE 64 EAST, MOUNT DIABLO MERIDIAN, NEVADA

## SUPPLEMENTAL PLAT

RECEIVED
BUR OF LAND MANAGEMENT
LAND OFFICE

1955 DEC 13 PM 1 34

NEVADA STATE OFFICE
RENO, NEVADA

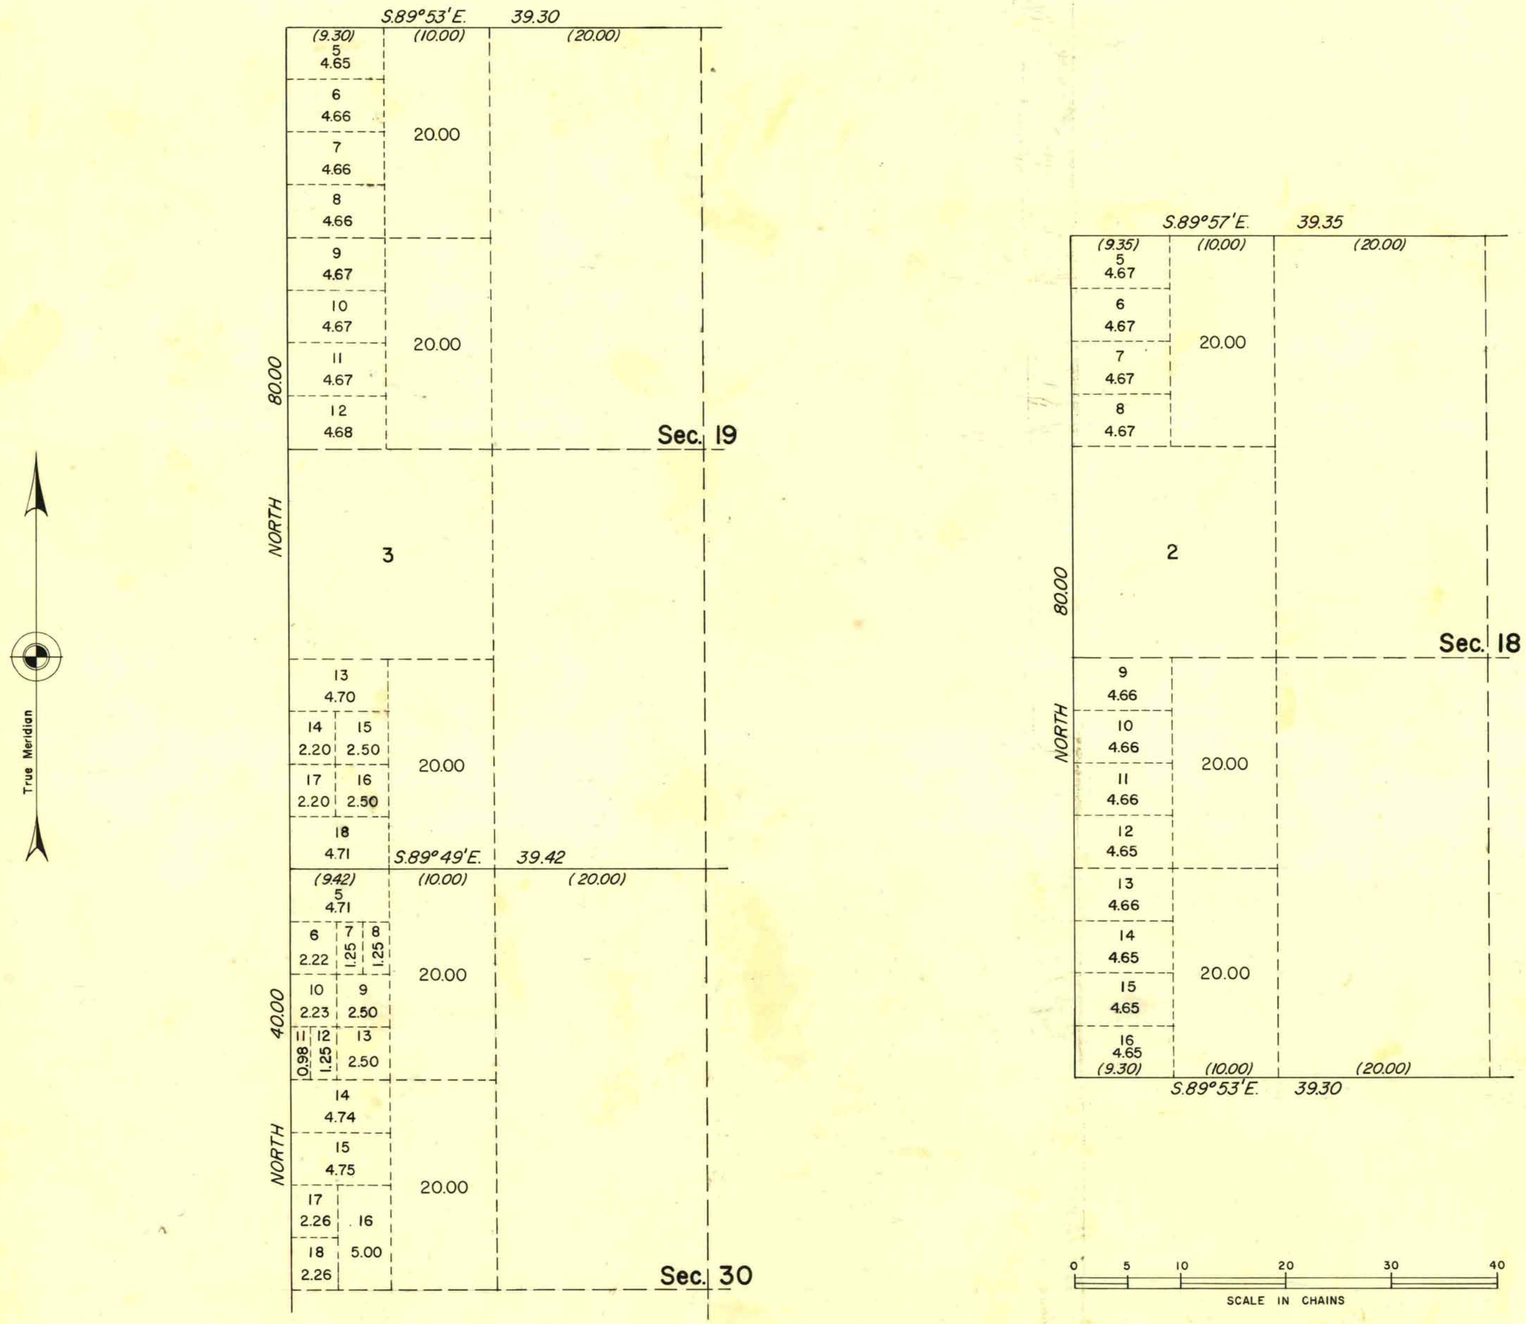


This plat showing a subdivision of original lots 1, 3, and 4, sec. 18; lots 1, 2, and 4, sec. 19; and lots 1 and 2, sec. 30, T. 17 N., R. 64 E., M. D. M., Nevada, is based upon the plat approved June 15, 1872.

UNITED STATES DEPARTMENT OF THE INTERIOR
BUREAU OF LAND MANAGEMENT
Washington, D.C. November 7, 1955

This plat showing amended lottings, having been correctly prepared in accordance with the regulations, is hereby accepted.

For the Director

Earl G. Harrington

Cadastral Engineering Staff Officer

PAL.

2

2867-A

T17N., R64E