Township No. 18 North Range No. 28 East Mount Diablo Meridian

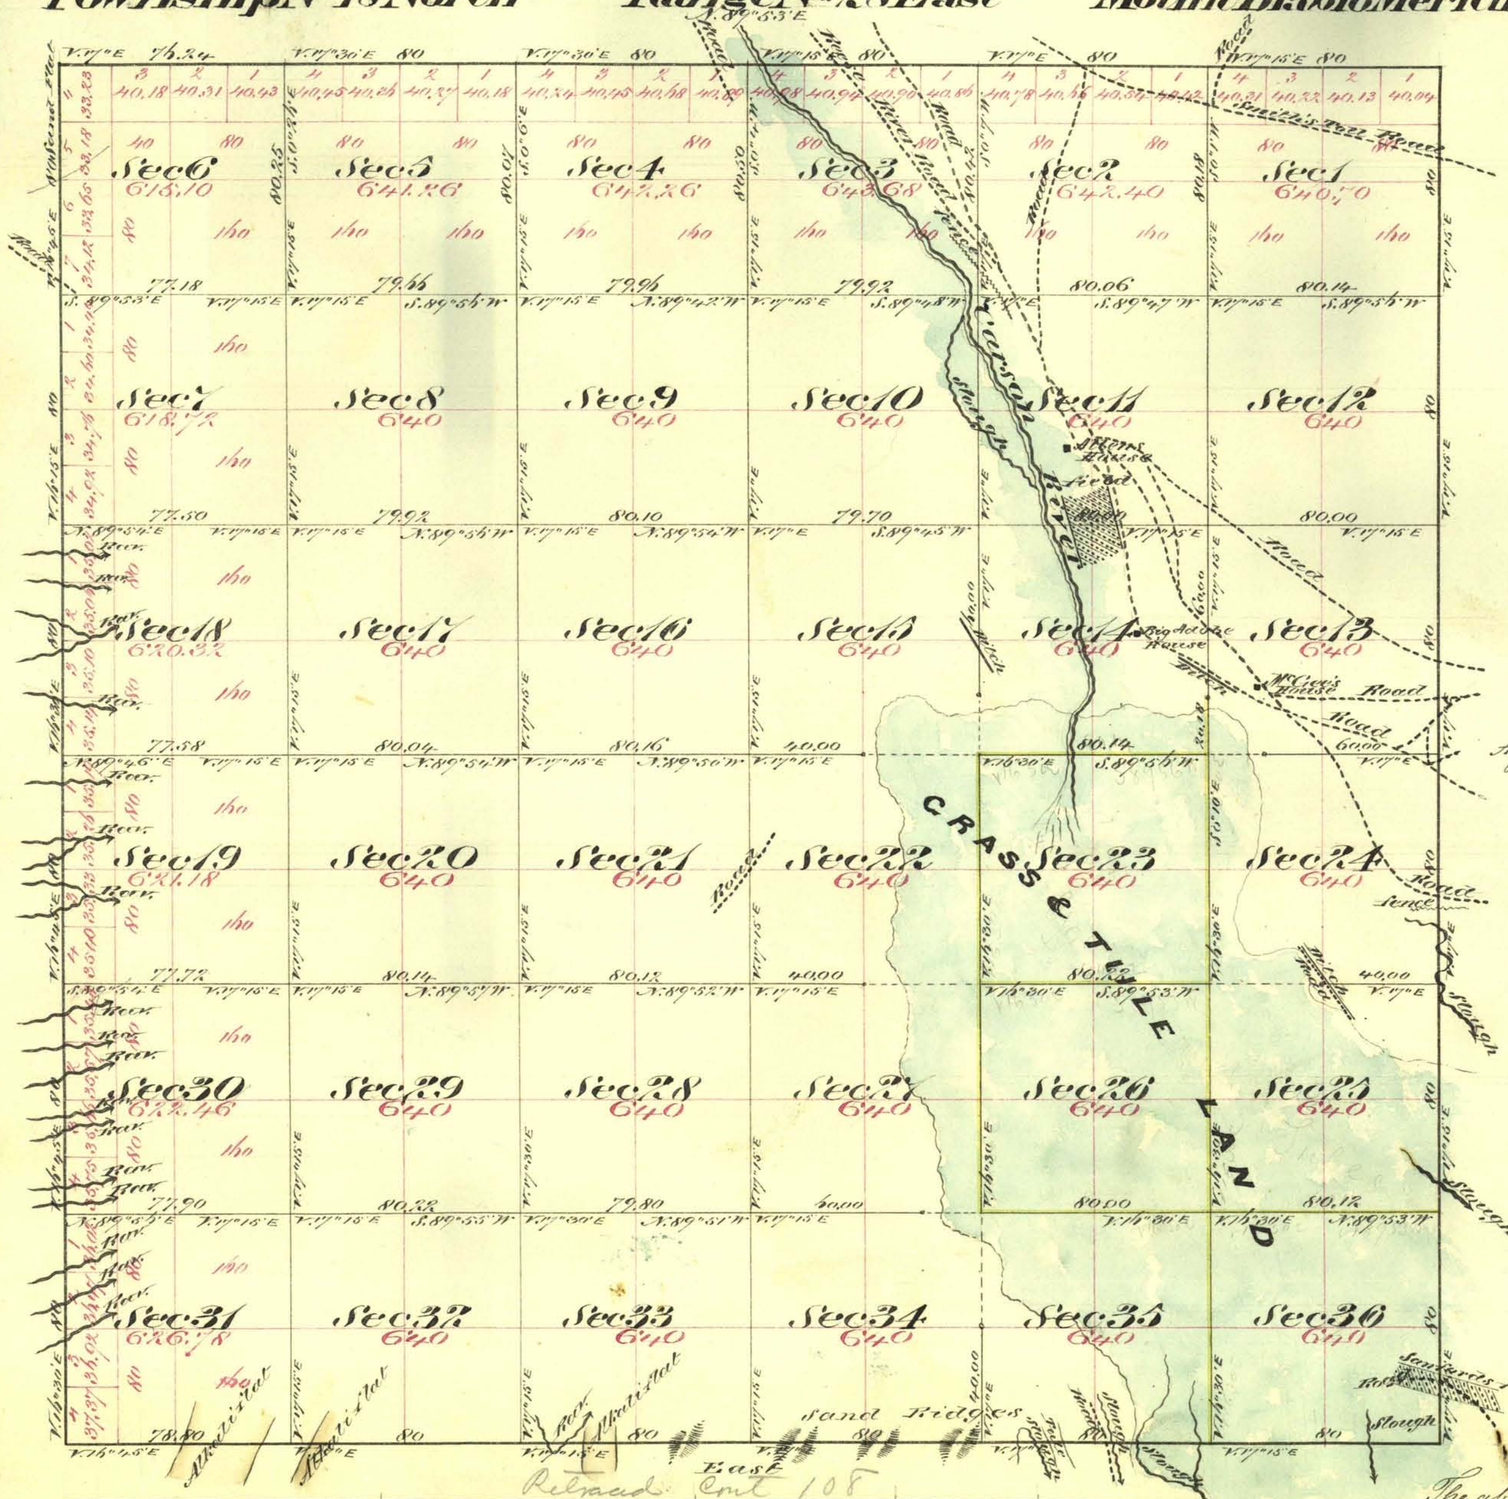

Aggregate Area of Public Land 23,934.86 Acres

Commenced October 15th 1874
Completed " " "

Surveys Designated	By Whom Surveyed	Date of Contract	Amt of Survey Mls Chs Lks	When Surveyed	No. Con.
Township lines	E. B. Monroe	Nov 23rd 1867	23 75 04	1868	10
Subdivision lines	" " "	Oct 12th 1868	47 69 24	Nov 1868	19
" " (Yellow)	E. B. Monroe & A. G. Bateman	July 24th 1874	9 20 66	Oct 1874	63

The above Map of Township No. 18 North Range No. 28 East Mount Diablo Meridian is strictly conformable to the field notes of the Surveys thereof on file in this Office, which have been examined and approved.
U. S. Surveyor Generals Office
Virginia City Nevada
April 1st 1875

E. S. Davis
U. S. Surveyor General Nevada

Released Cont 108

0636

T18N, R28E.