Township No. 18 North Range No. 45 East Mount Diablo Meridian

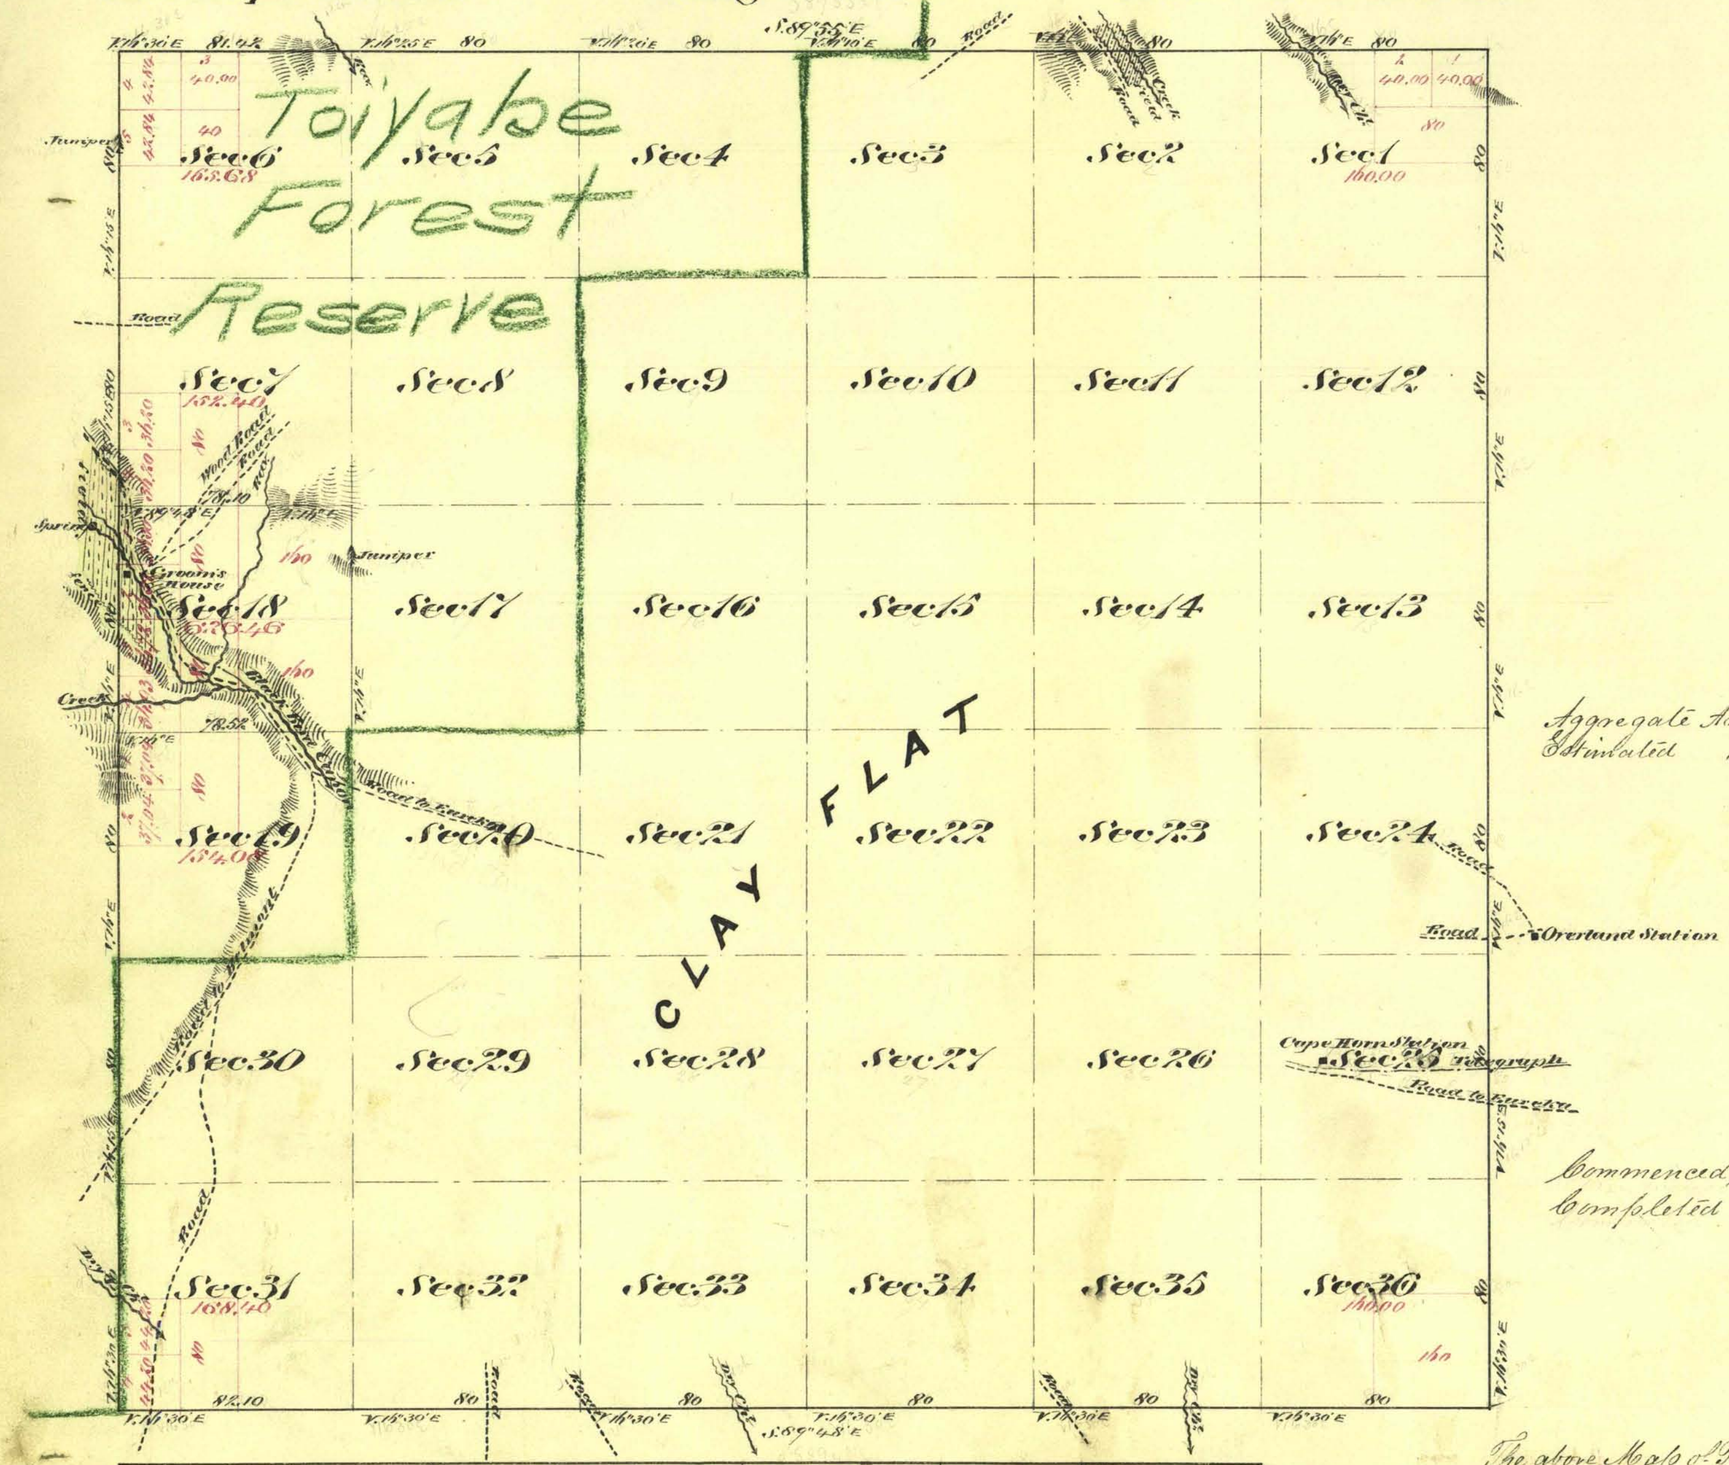

Aggregate Area of Public Land Surveyed 1587.02 Acres
Estimated " " unsurveyed " 21.442.94 "
23.029.96 "

Commenced September 13th 1875
Completed " " "

Surveys Designated	By Whom Surveyed	Date of Contract	Amt of Surveys Mls	Chs	Lks	When Surveyed	No. Corr.
South Boundary of Tp	A. Hatch E.L. Bridges & D.H. Barker	June 14th 1873	4	02	10	1873	57
N. & W. " " "	D.H. Barker	August 18th 1874	18	01	42	1874	66
Subdivision lines	D.H. Barker & W.W. Skinner	August 9th 1875	2	76	62	Sept 1875	69

The above Map of Township No. 18 North Range No. 45 East Mount Diablo Meridian is strictly conformable to the field notes of the Surveys thereof on file in this Office which have been examined and approved.
U. S. Surveyor Generals Office
Virginia City Nevada
October 25th 1875

E. S. Davis
U. S. Surveyor General Nevada

T18N, R45E