TOWNSHIP No. 18 NORTH RANGE No. 56 EAST MOUNT DIABLO MERIDIAN

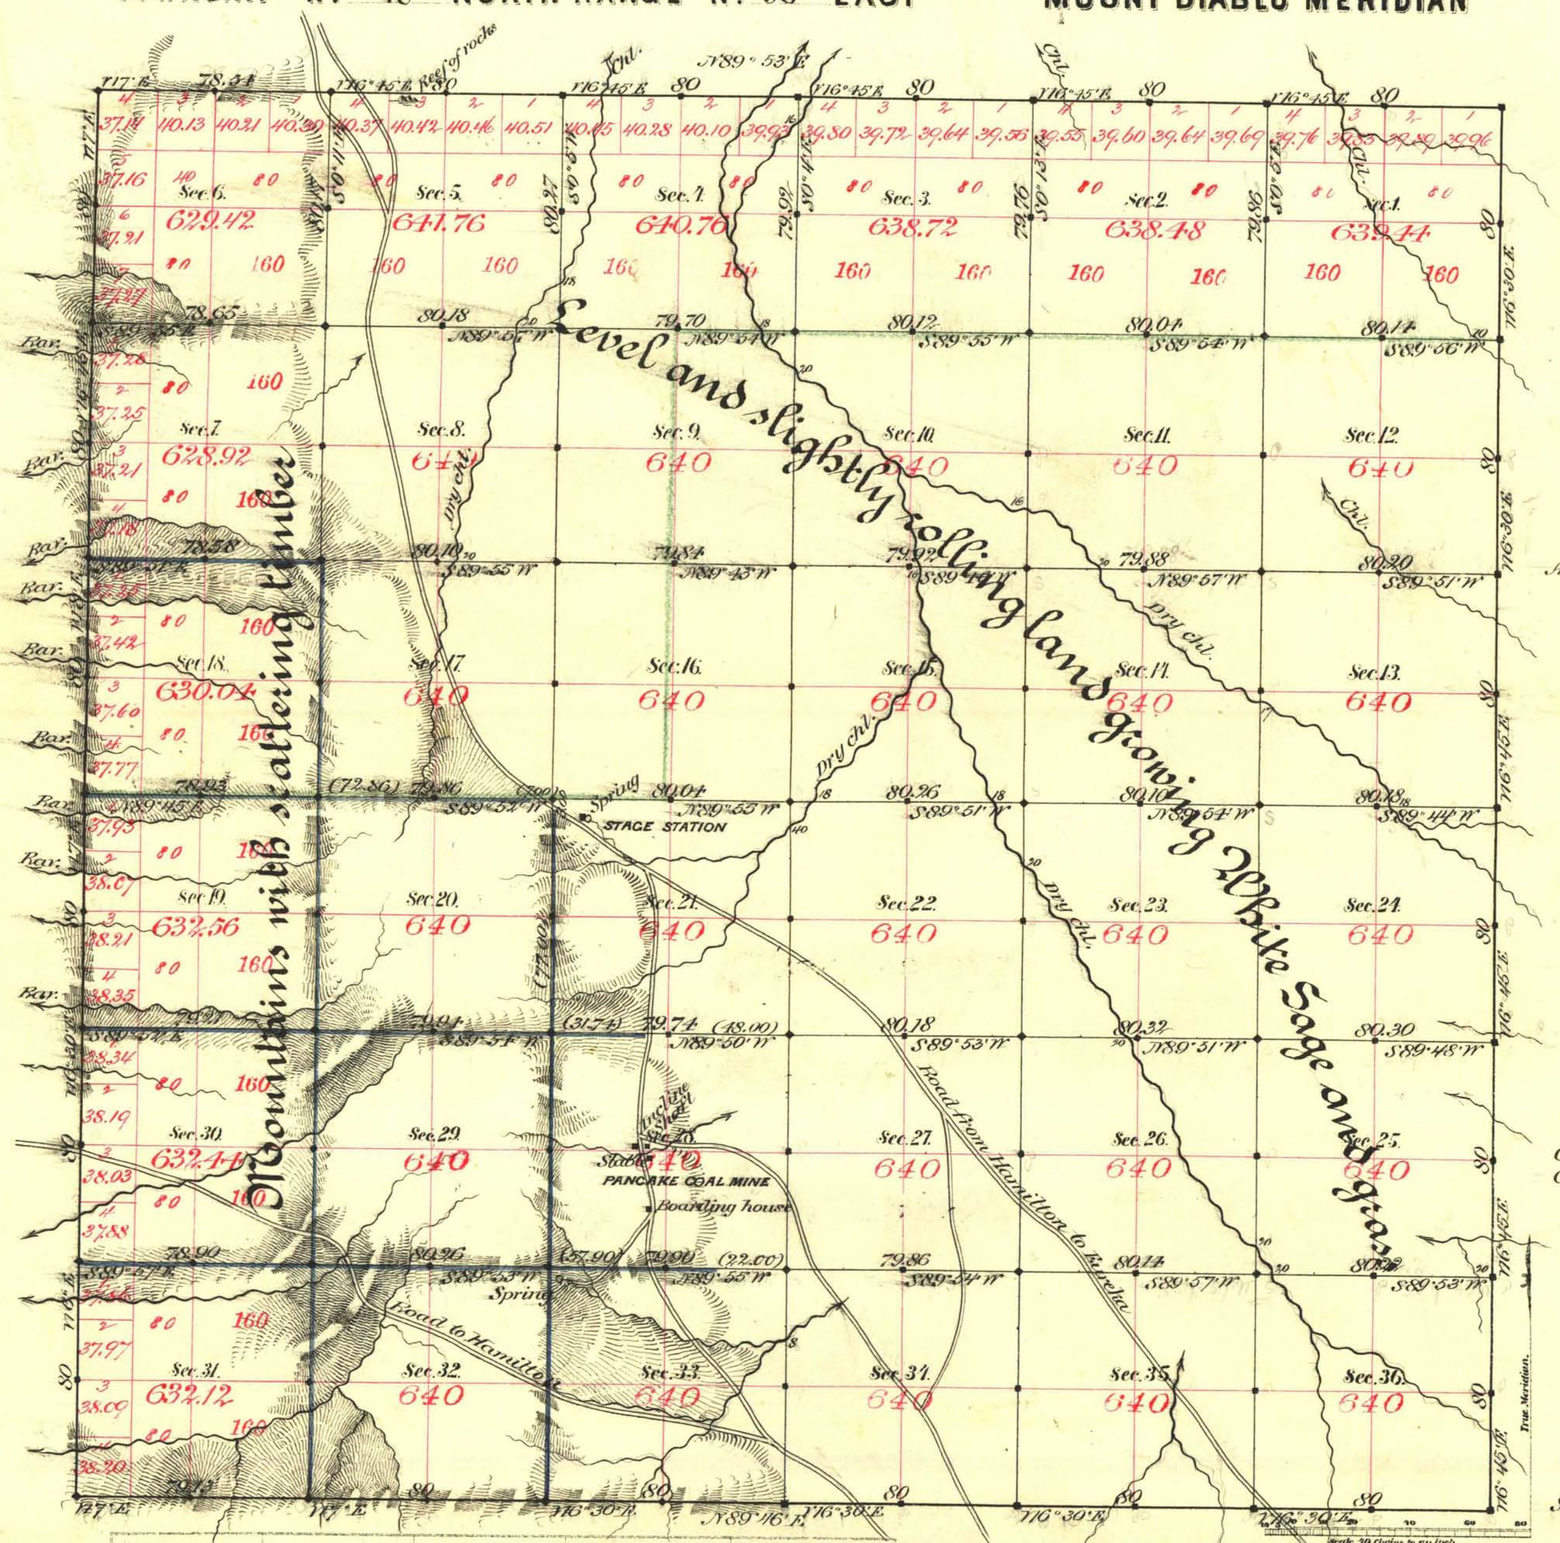

Aggregate Area of Public Land Surveyed 22,984.66 Ac.

Commenced Sept. 10th 1884
Completed " 16th "

Subdivns run with a Var. of 17° E.

Surveys Designated.	By Whom Surveyed.	Date of Contract.	Amount of Surveys.	When Surveyed.	No. Corr.
Township line	E. B. Monroe	April 24th 1869	23 - 77 - 87	1869	25
Subdivns bk.	McClelland & Bridges	Aug. 9th 1884	45 - 00 - 35	Sept. 1884	171
" blue	" "	" " "	14 - 75 - 32	" "	"

The above Map of Township No. 18 North of Range No. 56 East Mount Diablo Meridian is strictly conformable to the field notes of the survey thereof on file in this Office, which have been examined and approved.

Surveyor General's Office, Reno.
January 13th 1885

C. C. Corning
U.S. Surv. Gen'l of Nevada.

T18N. R56E VD