ORIGINAL

Accepted August 12, 1920.

Supplemental Plat of Sections 6, 30 and 31

Township No. 19 North, Range No. 18 East, Mt. Diablo Meridian, Nevada and California.

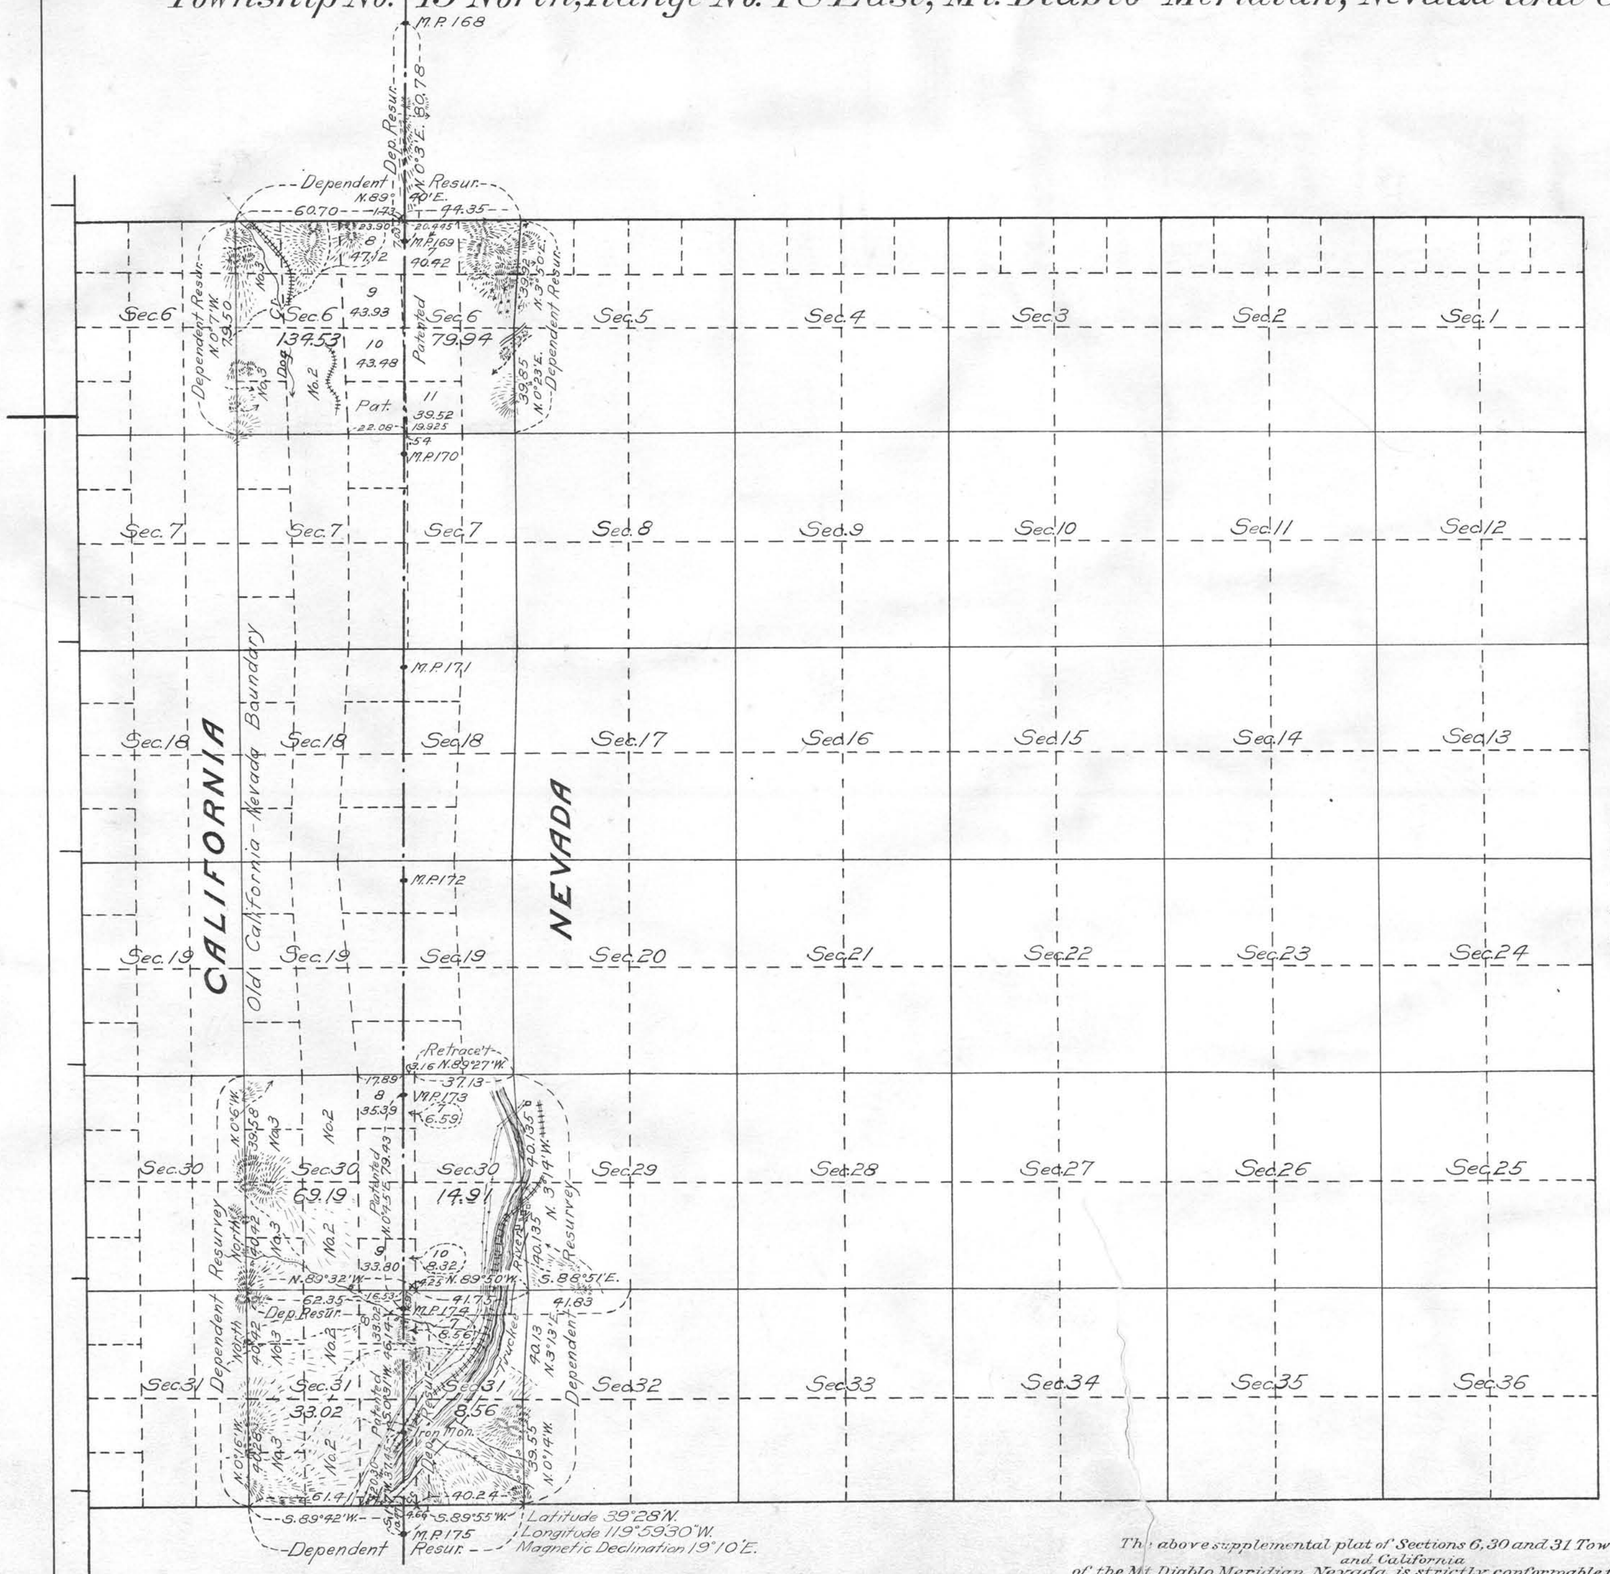

NOTE

This resurvey and plat was made for the purpose of determining the intersection of the section lines with the present California-Nevada Boundary in order that the legal subdivisions made fractional by said boundary may be given a proper designation with area in both States.

Patented Lands contiguous to the state boundary were not computed.

Area in Acres
Public Land 340.15

Surveys Designated	By Whom Surveyed	Group No.	Group Date	Amount of Surveys Mls.	chs.	lks.	When Surveyed Begun	Completed
Old Cal-Nev. Bdy.-Dep. Res.	Emil Voigt	35 Cal.	March 11, 1916	3	0	20	June 17, 1918	July 2, 1918
New " " "	U.S. Transitman	and Nev.	"	2	4	37	May 28, 1918	July 3, 1918
North Bdy. "	"	"	"	1	25	05	July 3, 1918	July 5, 1918
South " "	"	"	"	1	21	65	June 7, 1918	June 22, 1918
Subdivisions "	"	"	"	4	23	82	June 3, 1918	July 4, 1918
" Ret'm't	"	"	"	0	37	13	June 11, 1918	June 11, 1918

The above supplemental plat of Sections 6, 30 and 31 Township No. 19 North, Range No. 18 East of the Mt. Diablo Meridian, Nevada and California is strictly conformable to the field notes of the survey thereof on file in this office, which have been examined and approved.

U.S. Surveyor General's Office.
Reno, Nevada, March 18, 1920

John H. O'Sullivan
U.S. Surveyor General for Nevada.

and

San Francisco, California,

Eric H. Moore
U.S. Surveyor General for California.

0930

T. 19 N. R. 18 E.