ORIGINAL

OFFICIALLY FILED
NEVADA STATE OFFICE
10:00 A.M. OCTOBER 3, 1983

TOWNSHIP 20 NORTH, RANGE 54 EAST, OF THE MOUNT DIABLO MERIDIAN, NEVADA

DEPENDENT RESURVEY

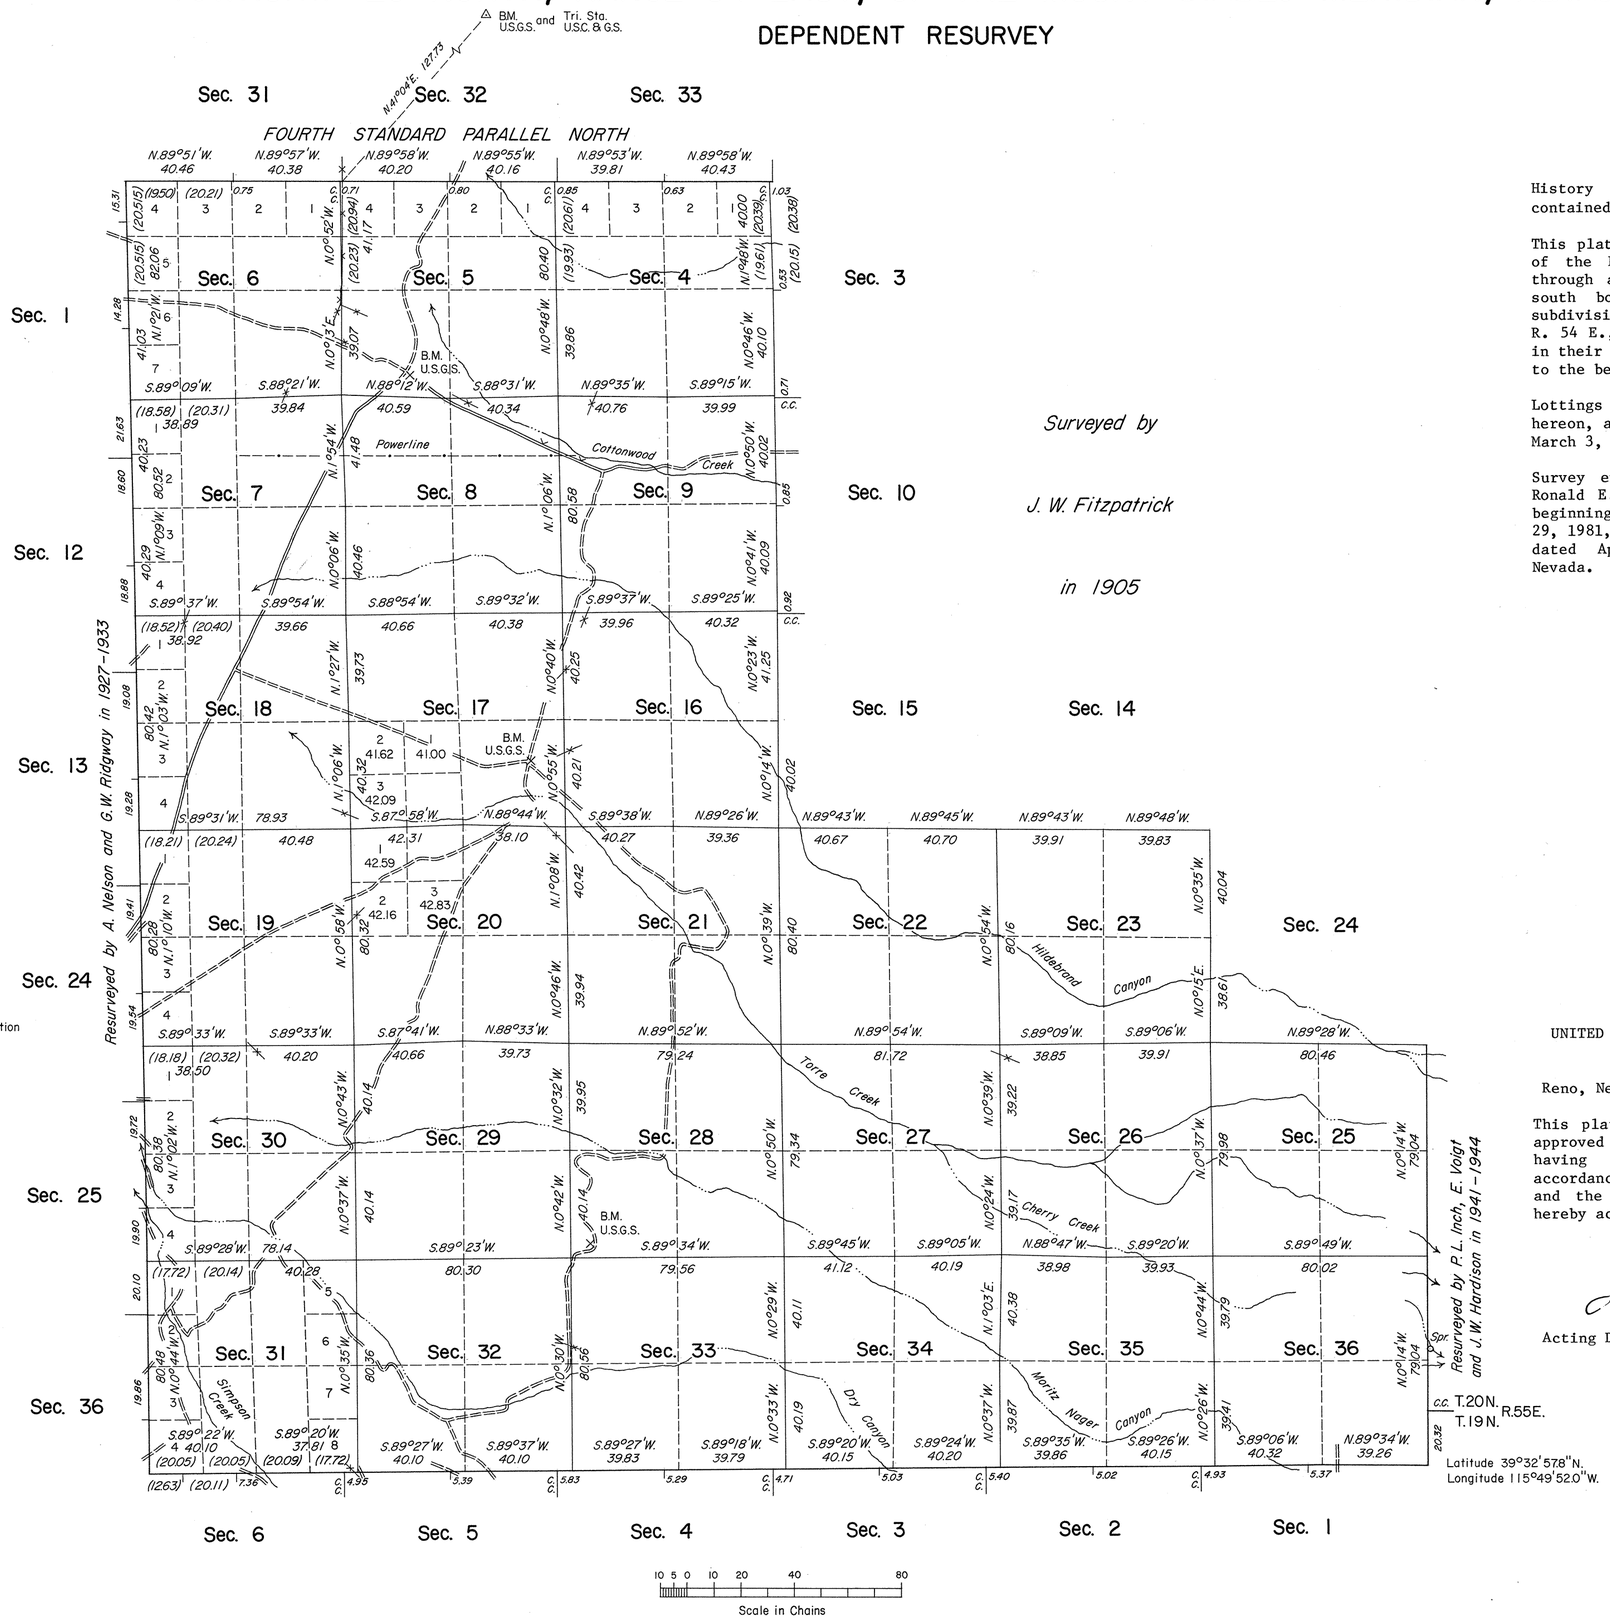

Surveyed by

J. W. Fitzpatrick

in 1905

History of the earlier surveys is contained in the field notes.

This plat represents a dependent resurvey of the Fourth Standard Parallel North, through a portion of R. 54 E., and the south boundary and a portion of the subdivisional lines of T. 20 N., R. 54 E., designed to restore the corners in their true original locations according to the best available evidence.

Lottings and areas, except as shown hereon, are as shown on the plat approved March 3, 1894.

Survey executed by Neil R. Forsyth and Ronald E. Williams, Cadastral Surveyors, beginning June 4, 1981, and completed July 29, 1981, pursuant to Special Instructions dated April 29, 1981, for Group No. 594, Nevada.

UNITED STATES DEPARTMENT OF THE INTERIOR
BUREAU OF LAND MANAGEMENT

Reno, Nevada August 25, 1983

This plat is strictly conformable to the approved field notes, and the survey having been correctly executed in accordance with the requirements of law and the regulations of this Bureau, is hereby accepted.

For the Director

Lacel E. Bland

Acting Deputy State Director, Operations

JRM