Sur Cont 202 and 246

Township No. 20 North — Range No. 55 East — Mount Diablo Meridian

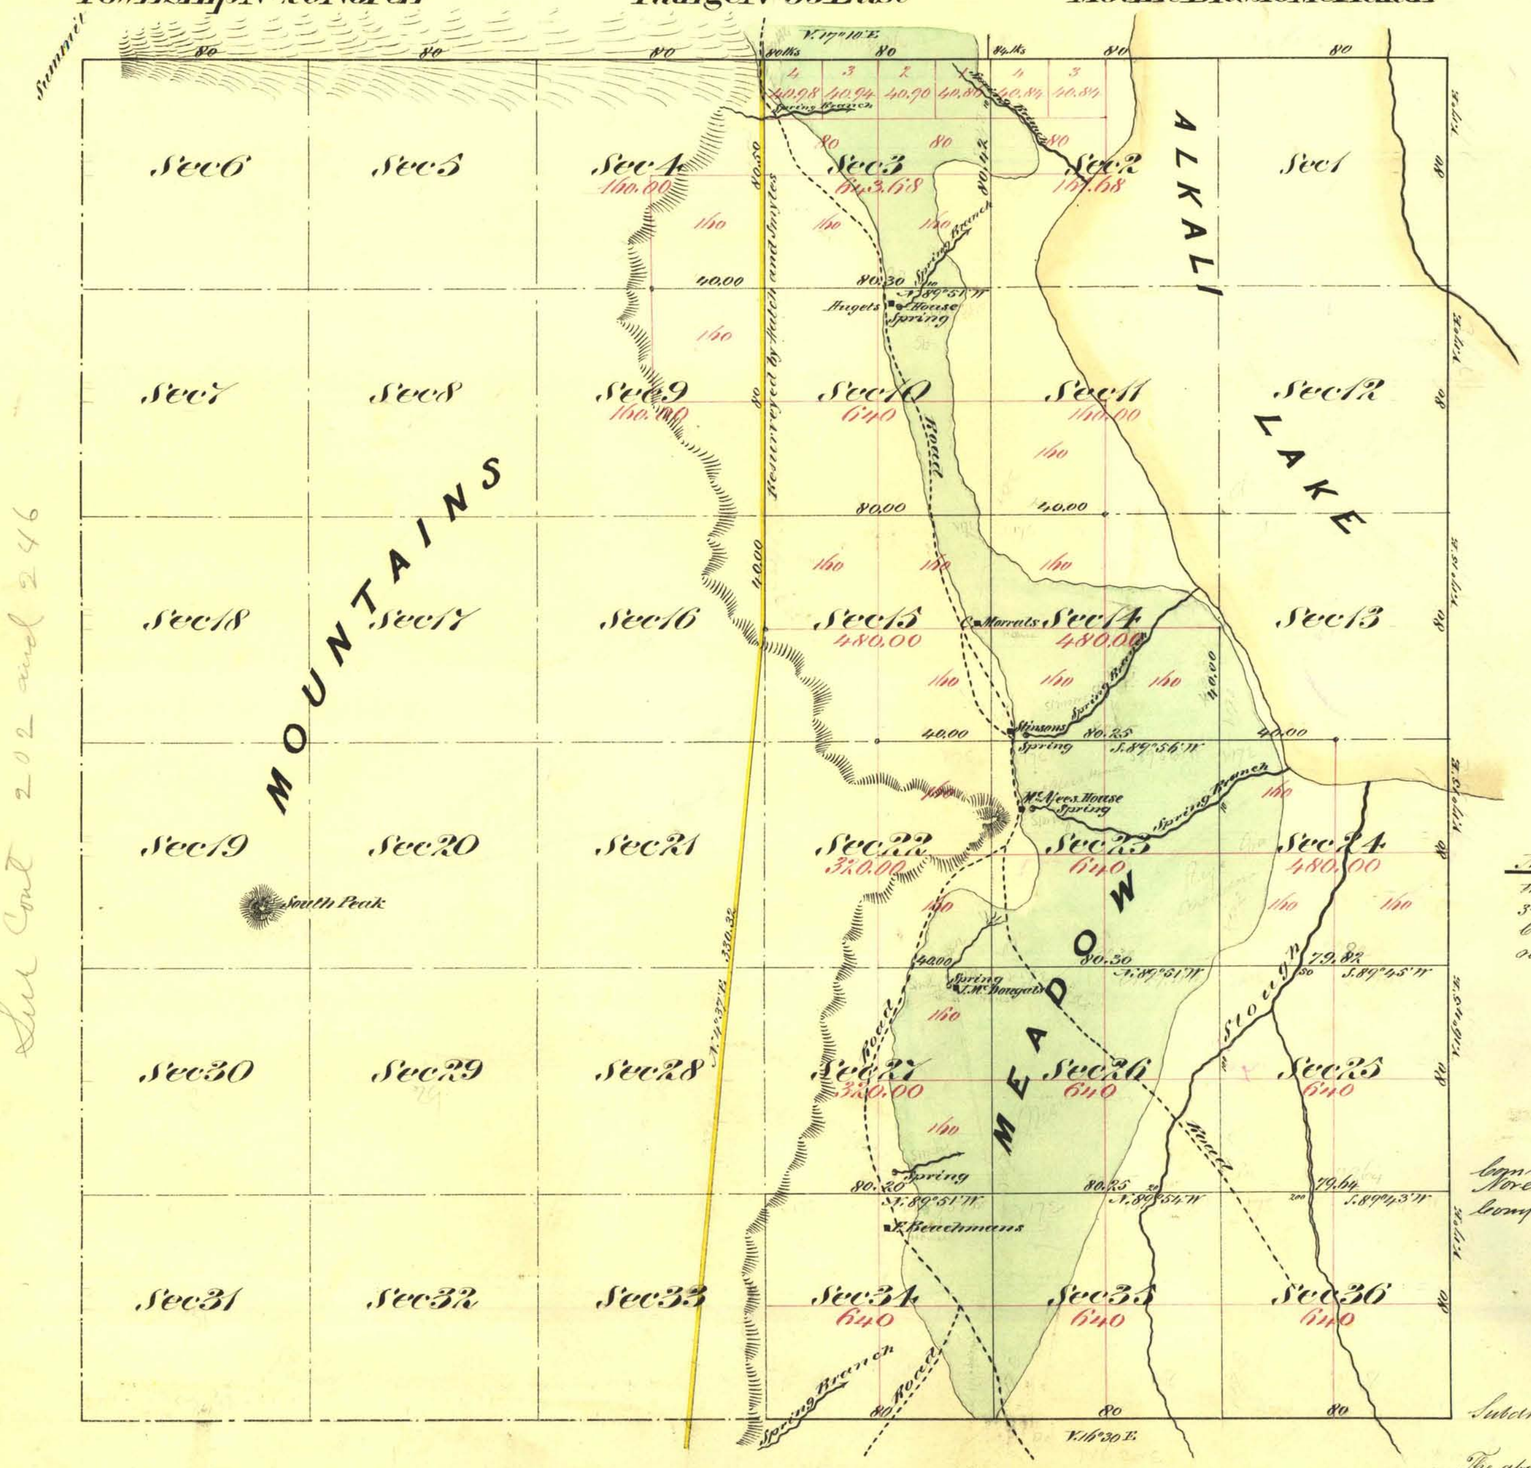

Aggregate Area of Public Land (Surveyed)	7.845.36	Acres
Estimated " " Barren Alkali Land	3.201.68.	"
" " " Mountains (unsurveyed)	11.882.60.	"
Aggregate	22.929.64.	"

Note
The Subdivision lines colored (Yellow) between Secs 3+4, 9+10, 15+16 was established as Offset lines by C. C. Tracy in running the 4th Standard, but was resurveyed by Hatch & Smyles and charge for in this account.

Commenced November 21st 1871
Completed Nov 24th 1871

Subdivision lines not Otherwise noted run with a Variation of 17° East

The above Map of Township No. 20 North Range No. 55 East Mount Diablo Meridian is strictly conformable to the field notes of the Surveys thereof on file in this Office which have been examined and approved
U. S. Surveyor Generals Office
Virginia City Nevada
December 30th 1871

E. S. Davis
U. S. Surveyor Genl. Nevada

Surveys Designated	By Whom Surveyed	Date of Contract	Amount of Surveys Mls	chs	lls	When Surveyed	No. Con.
East Boundary of Township	E. B. Monroe	April 24th 1869	6	00	00	1869	25
North " " "	C. C. Tracy	March 27th 1868	6	00	00	1868	13
Offset line (Yellow)	" " "	" " "	6	02	00	"	"
South Boundary of Township	A. J. Hatch & J. C. Smyles	September 11th 1871	3	00	00	1871	47
Subdivision lines	" " " " " "	" " "	23	41.	68	November 1871	"
Convergency	" " " " " "	" " "		1.	64		"

2212

T20N. R55E