ORIGINAL

TOWNSHIP 20 NORTH, RANGE 55 EAST, MOUNT DIABLO MERIDIAN, NEVADA.

DEPENDENT RESURVEY AND SURVEY

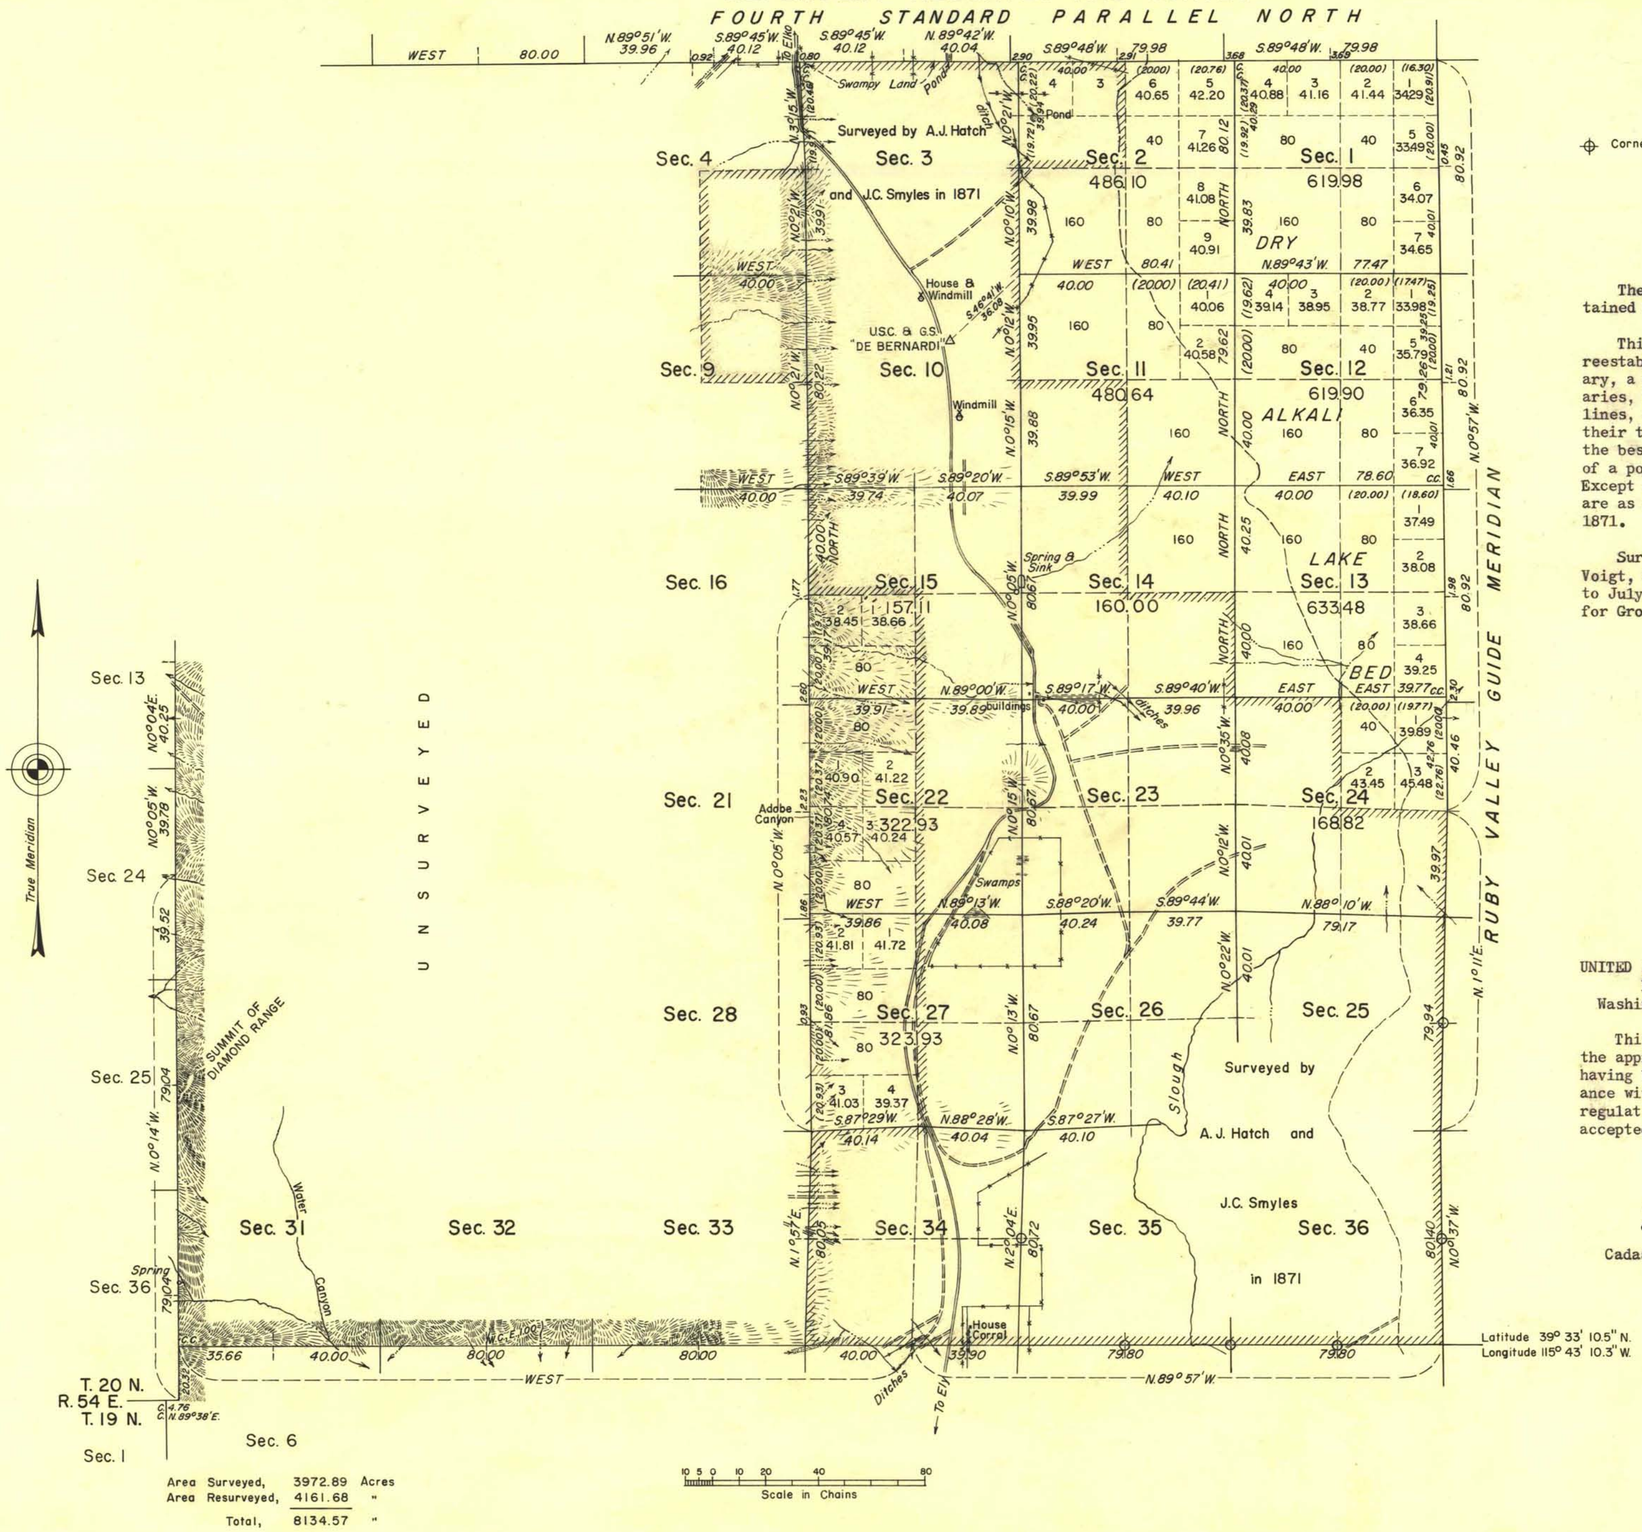

Area Surveyed, 3972.89 Acres
Area Resurveyed, 4161.68 "
Total, 8134.57 "

LEGEND

⊕ Corners not monumented

The history of earlier surveys is contained in the field notes.

This plat represents a retracement and reestablishment of the original east boundary, a portion of the west and south boundaries, and a portion of the subdivisional lines, designed to restore all corners in their true original locations according to the best available evidence, and the survey of a portion of the subdivisional lines. Except as shown hereon, lottings and areas are as shown on the plat approved December 30, 1871.

Survey executed by Philip L. Inch, Emil Voigt, and James W. Hardison, August 14, 1941 to July 16, 1944, under Special Instructions for Group 322, Nevada, dated July 12, 1941.

UNITED STATES DEPARTMENT OF THE INTERIOR
BUREAU OF LAND MANAGEMENT
Washington, D. C. April 10, 1957

This plat is strictly conformable to the approved field notes, and the survey, having been correctly executed in accordance with the requirements of law and the regulations of this Bureau, is hereby accepted.

For the Director

Earl G. Harrington

Cadastral Engineering Staff Officer

ABD

2212-a

T.20N., R.55E.