TOWNSHIP No. 20 NORTH RANGE No. 58 EAST MOUNT DIABLO MERIDIAN

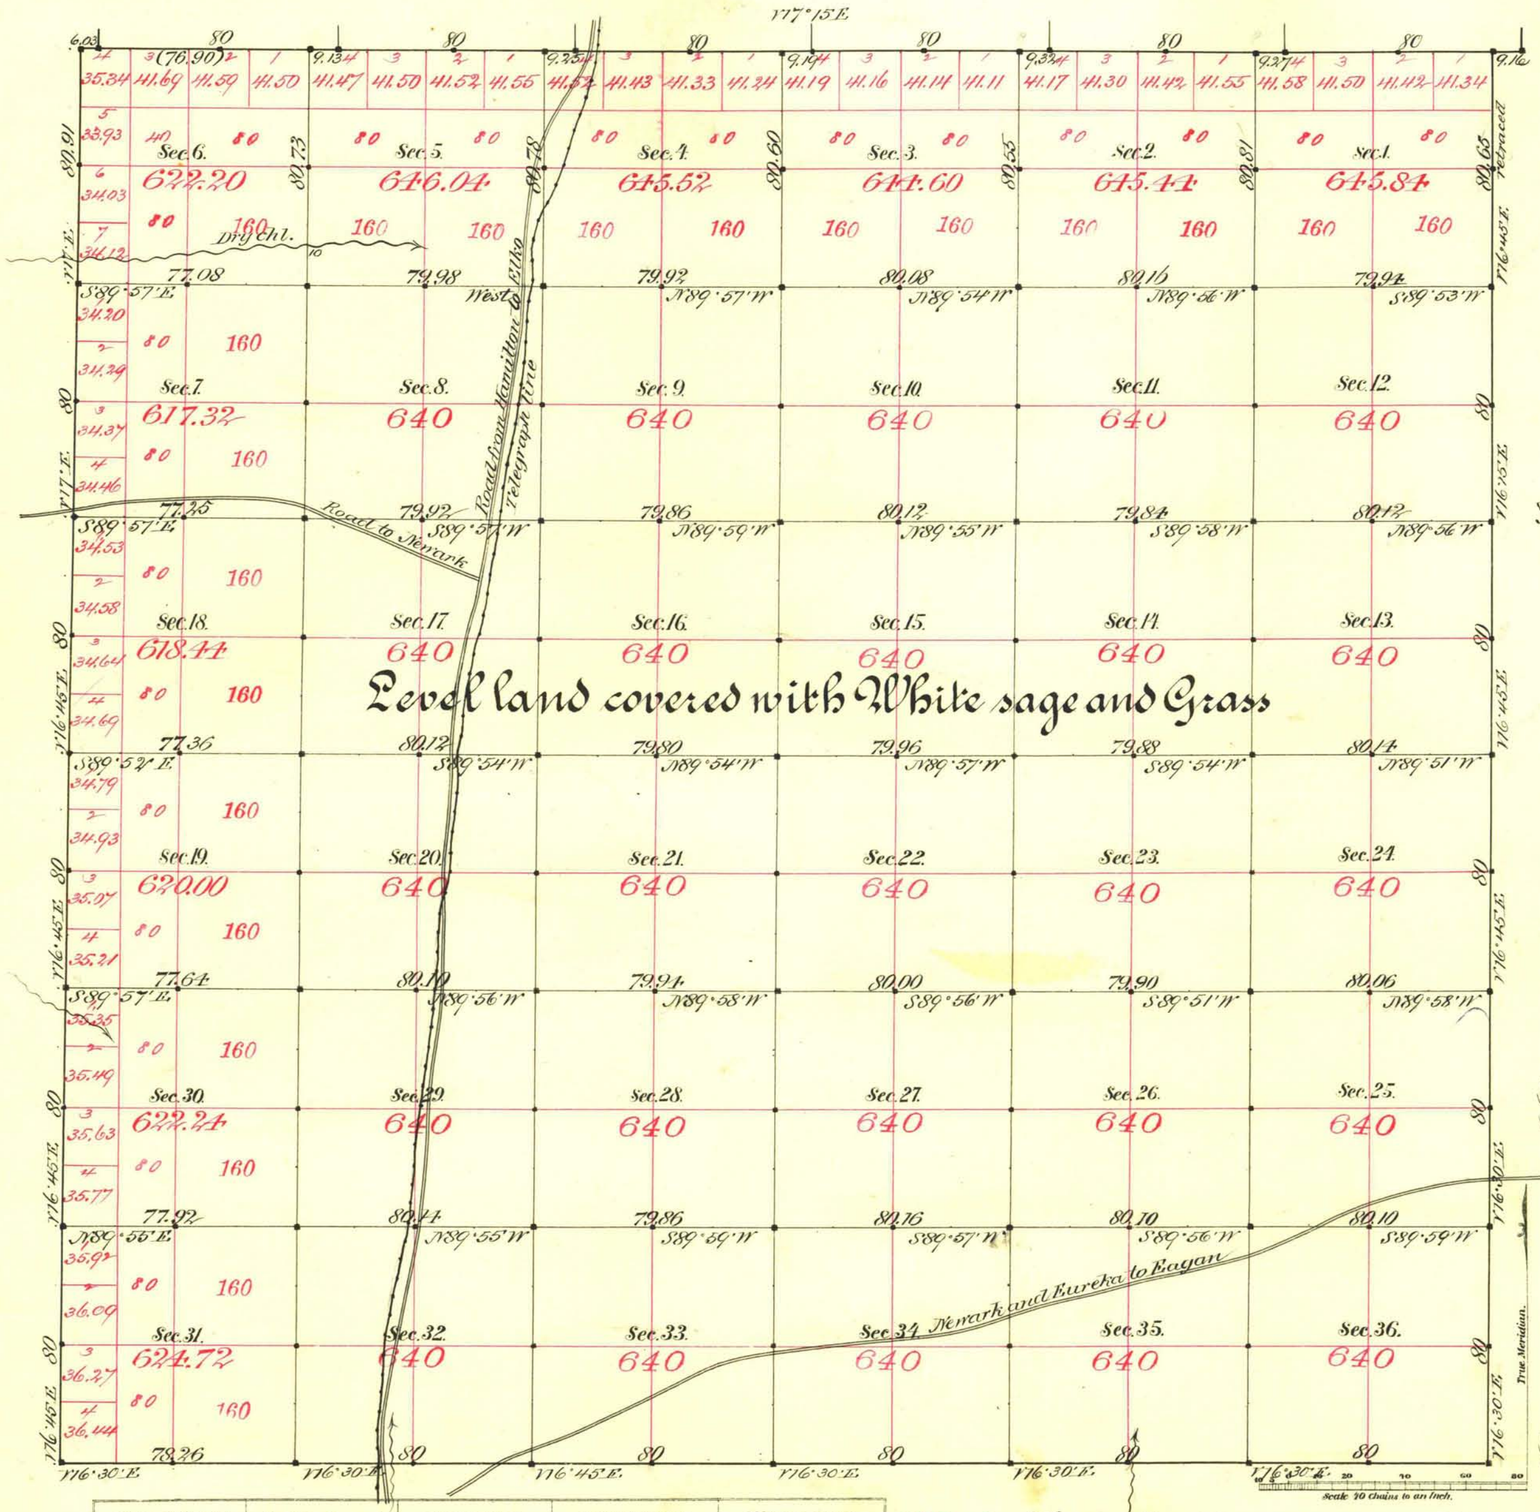

Aggregate area of Public Land surveyed 22,952.36 Acres.

Commenced Dec. 11th 1884
Completed " 16th "

Subdivs run with a Var. of 16° 45' East

Surveys Designated.	By Whom Surveyed.	Date of Contract.	Amount of Surveys. M.	Ch's	Lk's	When Surveyed.	No. Cor.
E. W & S. Bdy	T. B. Monroe	April 24th 1869				1869	25
N. Bdy retracd	Bell & Bell	Mar. 1st 1883	5	76	90	1883	162
E. " rtl "	McClellan & Bridges	Aug. 9th 1884	1	00	65	Dec. 1884	171
Subdivs	" "	" " "	59	70	92	" "	"
Convergency	" "	" " "		55	32	" "	"

The above Map of Township No. 20 North of Range No. 58 East Mount Diablo Meridian is strictly conformable to the field notes of the survey thereof on file in this Office, which have been examined and approved.

Surveyor General's Office, Reno. January 13th 1885

L. L. Downing
U.S. Surv. Gen'l of Nevada.

T20N, R58E V.D.