ORIGINAL

TOWNSHIP 20 NORTH, RANGE 61 EAST, OF THE MOUNT DIABLO MERIDIAN, NEVADA

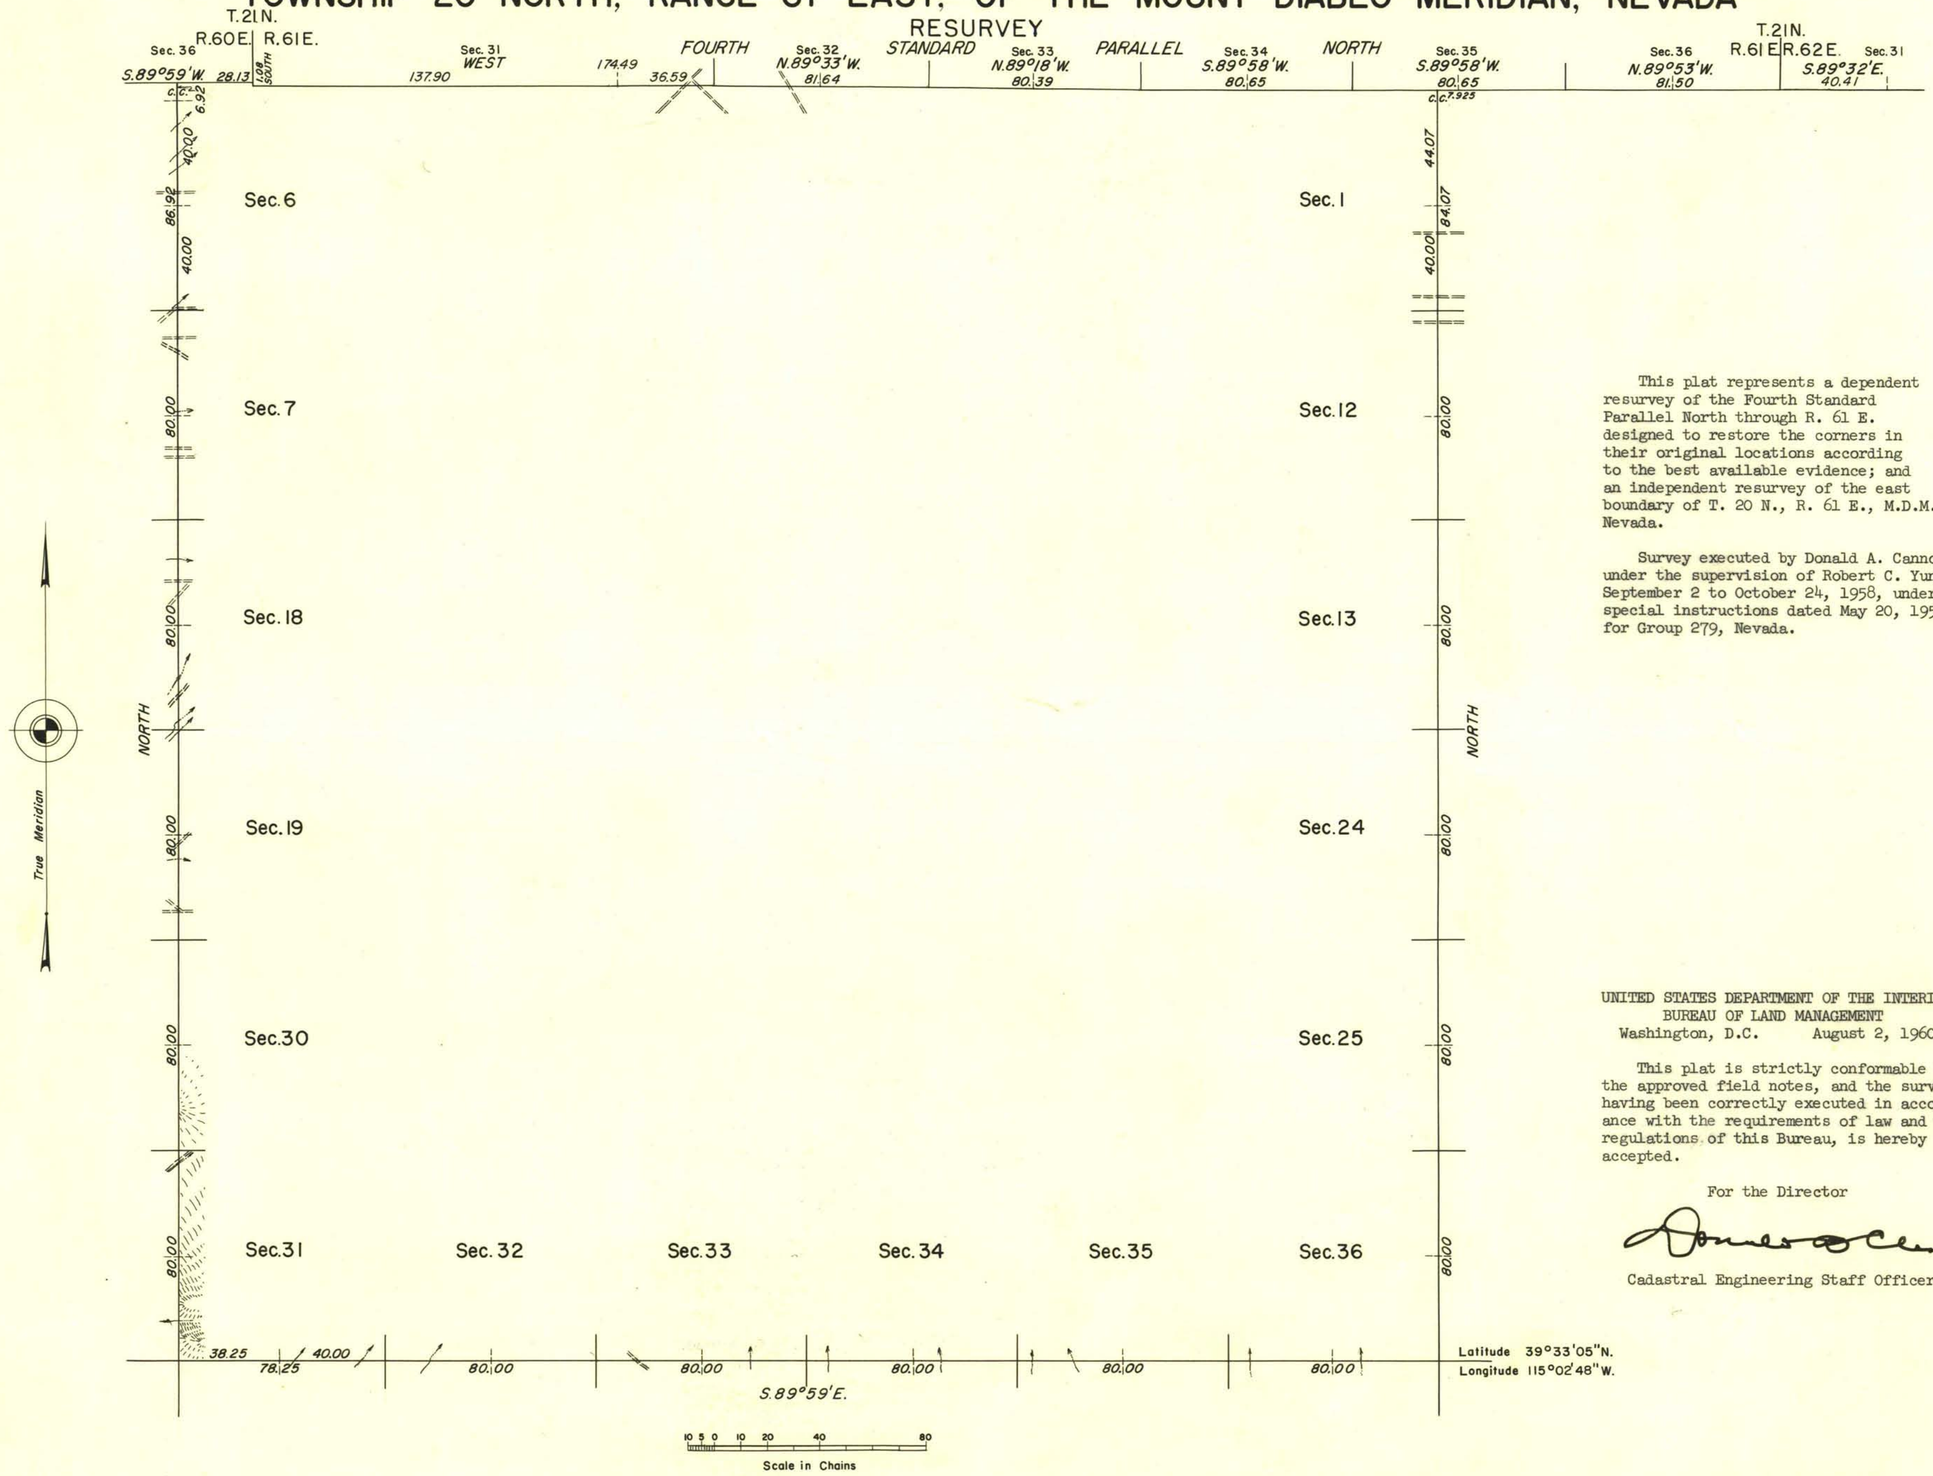

This plat represents a dependent resurvey of the Fourth Standard Parallel North through R. 61 E. designed to restore the corners in their original locations according to the best available evidence; and an independent resurvey of the east boundary of T. 20 N., R. 61 E., M.D.M., Nevada.

Survey executed by Donald A. Cannon, under the supervision of Robert C. Yundt, September 2 to October 24, 1958, under special instructions dated May 20, 1958 for Group 279, Nevada.

UNITED STATES DEPARTMENT OF THE INTERIOR
BUREAU OF LAND MANAGEMENT
Washington, D.C. August 2, 1960

This plat is strictly conformable to the approved field notes, and the survey, having been correctly executed in accordance with the requirements of law and the regulations of this Bureau, is hereby accepted.

For the Director

Cadastral Engineering Staff Officer

W.D.B

2636 a

T20N, R61E.