ORIGINAL

TOWNSHIP Nº21 NORTH, RANGE Nº20 EAST, OF THE MOUNT DIABLO MERIDIAN, NEVADA.

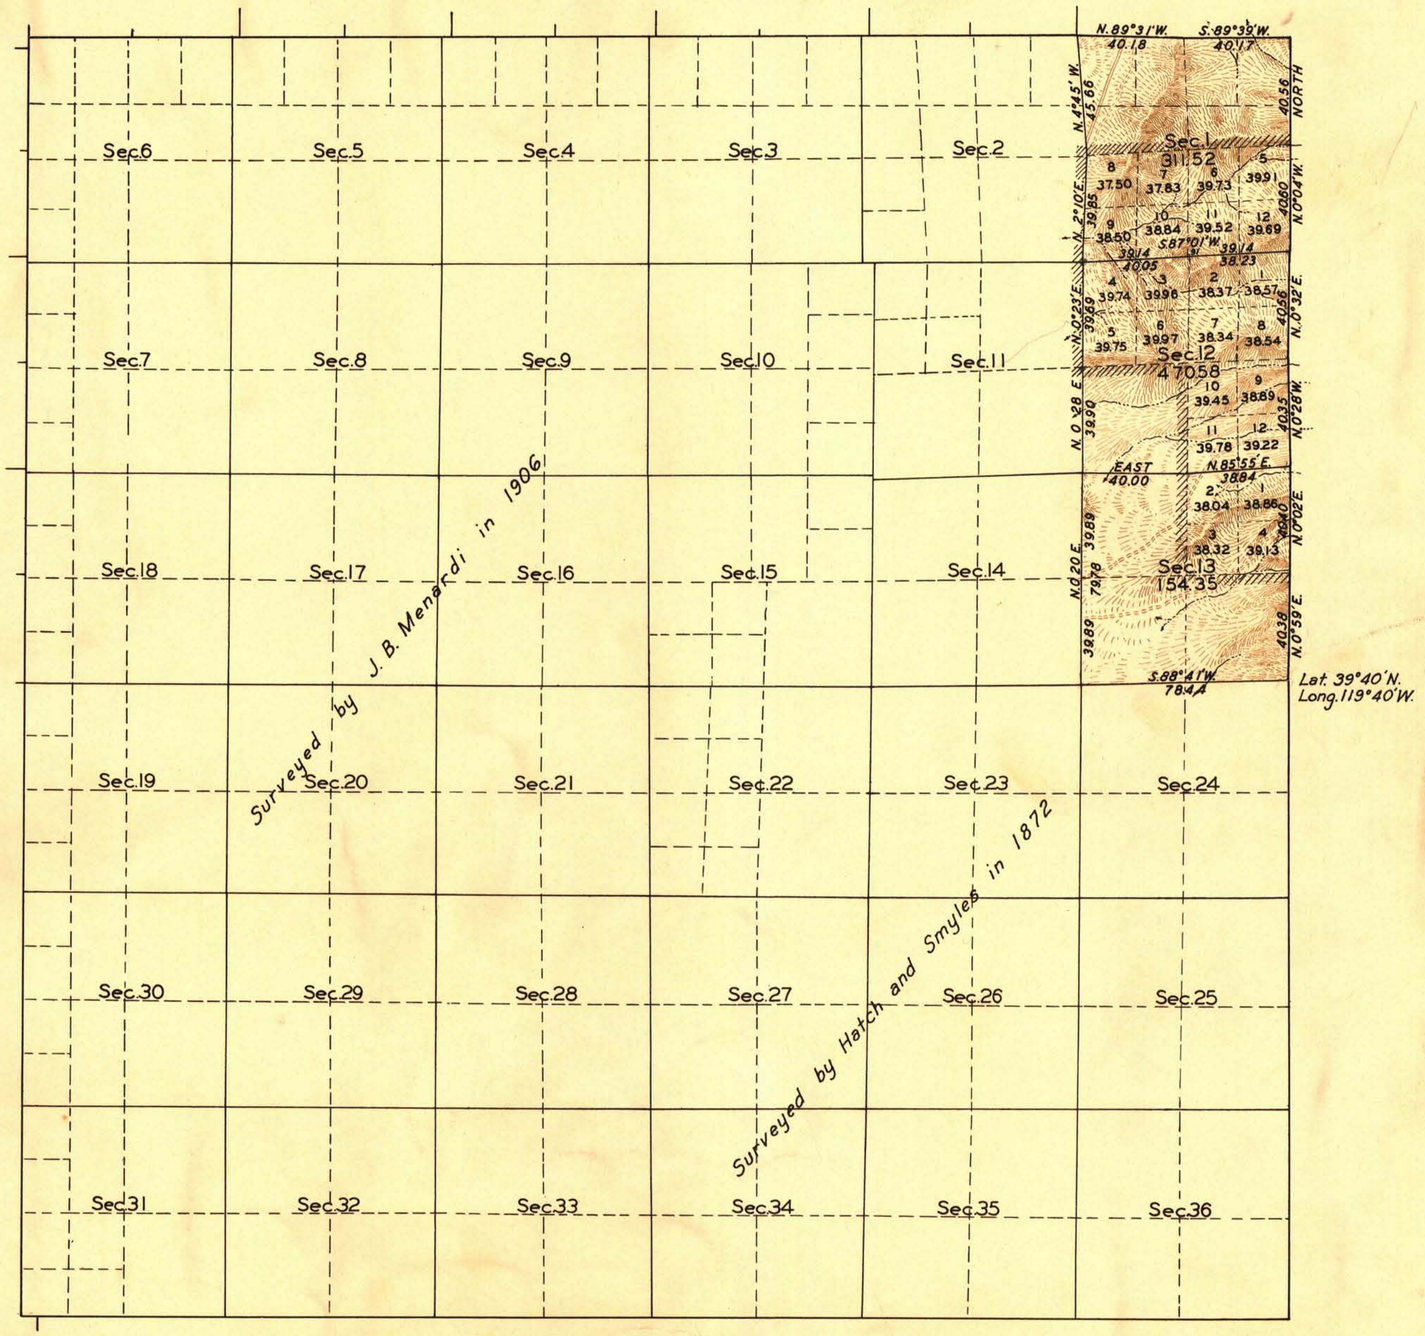

Lat. 39°40'N.
Long. 119°40'W.

10 5 0 10 20 40 80

Scale: 40 Chains to an Inch

Area surveyed, 936.45 Acres.

Boundary between old & new areas.

LINES DESIGNATED	BY WHOM SURVEYED	GROUP		MILEAGE		WHEN SURVEYED	
		Nº	DATE	MLS.	CHS.	BEGUN	COMPLETED
Ext. N.& E. bdrs. (Res.)				4	3.20		
Subdivisional	C.S.Swanholm, U.S.C.E.	156	Mar. 16, 1929	6	.44	July, 8, 1935	July, 27, 1935
Miscellaneous					.91		

Plats T.H.D.
Compt. K.D.

Office of the Supervisor of Surveys
Denver, Colorado, March 9, 1939.
The above plat of Township No. 21 North, Range No. 20 East, of the Mount Diablo Meridian, Nevada, is strictly conformable to the field notes of the survey thereof which have been examined and approved.

Frank R. Johnson
Supervisor of Surveys.

DEPARTMENT OF THE INTERIOR
GENERAL LAND OFFICE
Washington, D.C., Jan. 15, 1940.
The survey represented by this plat having been correctly executed in accordance with the requirements of law and the regulations of this office, is hereby accepted.

Joel David Wolfsohn
Acting Assistant Commissioner

G.P.W.

0173

T. 21 N., R. 20 E.