ORIGINAL

RECEIVED DEC 10 1958 BUREAU OF LAND MANAGEMENT LAND OFFICE CARSON CITY, NEVADA

TOWNSHIP 21 NORTH, RANGE 20 EAST, OF THE MOUNT DIABLO MERIDIAN, NEVADA.

SUPPLEMENTAL PLAT OF SECTIONS 1 AND 2

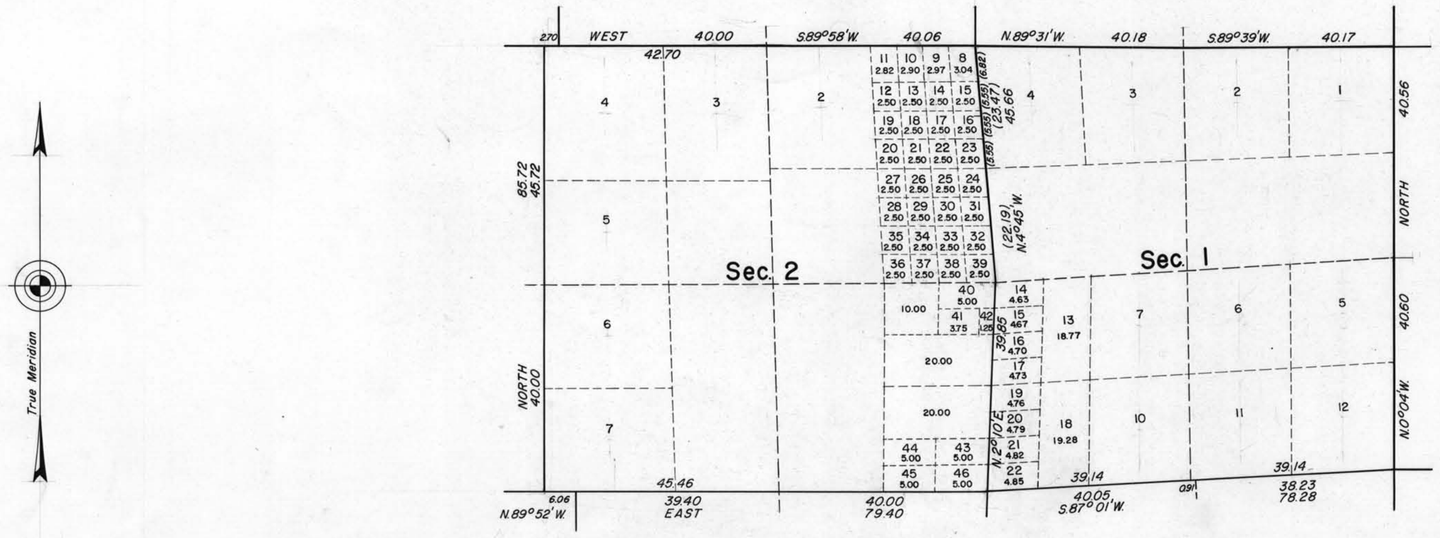

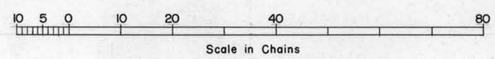

This supplemental plat relotting original lots 8 and 9, section 1, lot 1, SE¼NE¼ and E½SE¼ section 2, T. 21 N., R. 20 E., Mt. Diablo Meridian, Nevada is based upon plats approved June 30, 1872, February 19, 1907, and plat accepted January 15, 1940.

UNITED STATES DEPARTMENT OF THE INTERIOR
BUREAU OF LAND MANAGEMENT
Washington, D.C. September 29, 1958

This plat, showing amended lottings, is based upon the official records, and having been correctly prepared in accordance with the regulations, is hereby accepted.

For the Director

Earl G. Harrington

Cadastral Engineering Staff Officer

A.B.D.

M.S.

0173 a

Secs. 1 & 2, T21N, R20E