ORIGINAL

TOWNSHIP 21 NORTH, RANGE 55 EAST, MOUNT DIABLO MERIDIAN, NEVADA.

DEPENDENT RESURVEY AND SURVEY

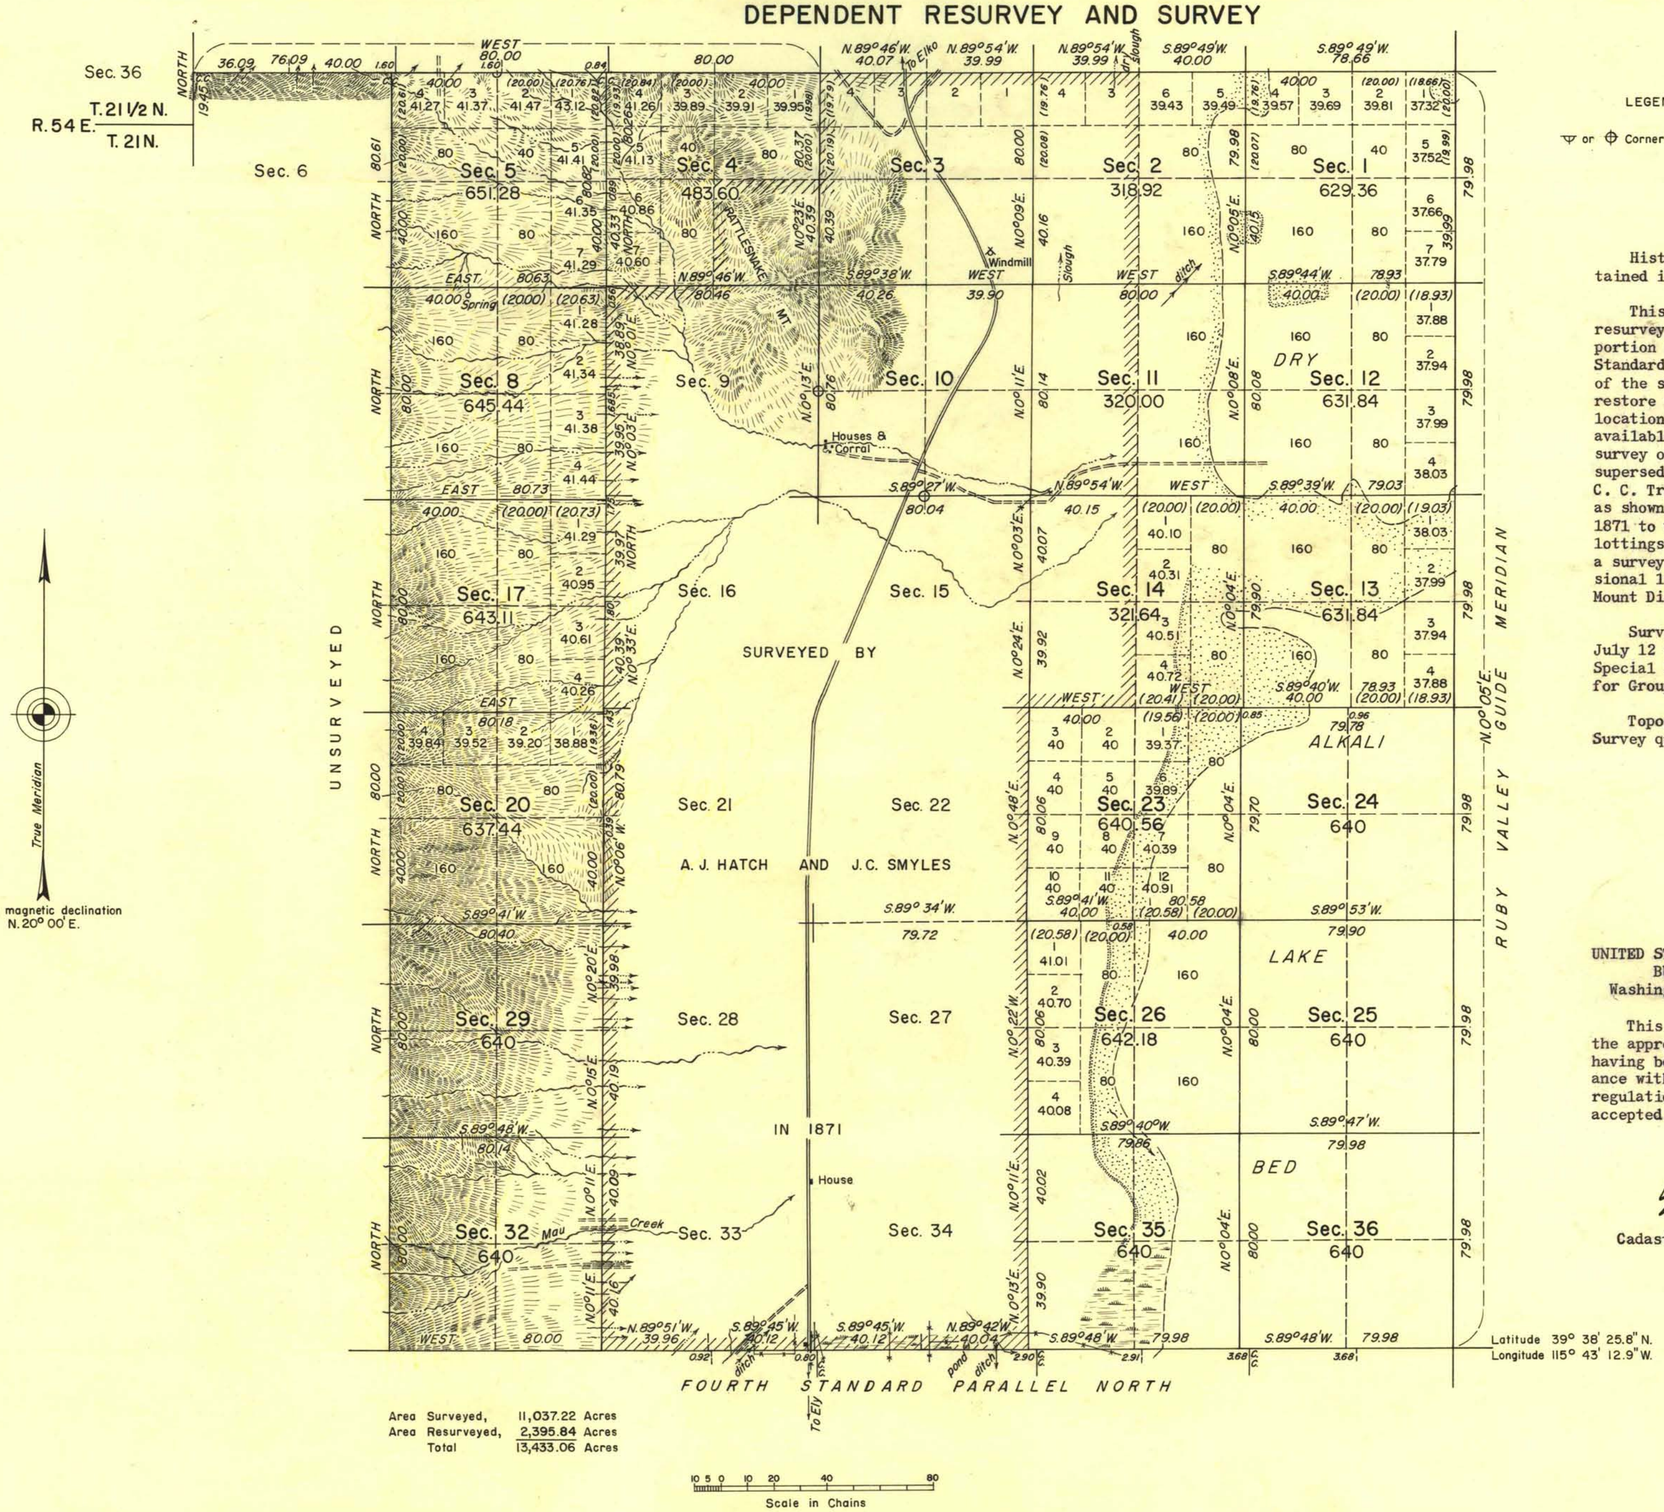

Area Surveyed, 11,037.22 Acres
Area Resurveyed, 2,395.84 Acres
Total 13,433.06 Acres

LEGEND

⊽ or ⊕ Corner not monumented

History of earlier surveys is contained in the field notes.

This plat represents a dependent resurvey of the east boundary, a portion of the south boundary (Fourth Standard Parallel North) and a portion of the subdivisional lines designed to restore the corners in their original locations according to the best available evidence, an independent resurvey of the south boundary of sec. 32 superseding the original survey made by C. C. Tracy, Deputy Surveyor, in 1868, as shown on plat approved December 30, 1871 to which reference will be made for lottings and areas not shown hereon, and a survey of a portion of the subdivisional lines of T. 21 N., R. 55 E., Mount Diablo Meridian, Nevada.

Survey executed by Philip L. Inch July 12 to September 15, 1941 under Special Instructions dated July 12, 1941 for Group 322, Nevada.

Topography taken from U. S. Geological Survey quadrangle sheet "Eureka".

UNITED STATES DEPARTMENT OF THE INTERIOR
BUREAU OF LAND MANAGEMENT
Washington, D. C. April 10, 1957

This plat is strictly conformable to the approved field notes, and the survey, having been correctly executed in accordance with the requirements of law and the regulations of this Bureau, is hereby accepted.

For the Director

Earl G. Harrington

Cadastral Engineering Staff Officer

Latitude 39° 38' 25.8" N.
Longitude 115° 43' 12.9" W.

ABD

2213-a

T. 21 N., R. 55 E.

16345