TOWNSHIP No. 21 NORTH RANGE No. 57 EAST MOUNT DIABLO MERIDIAN

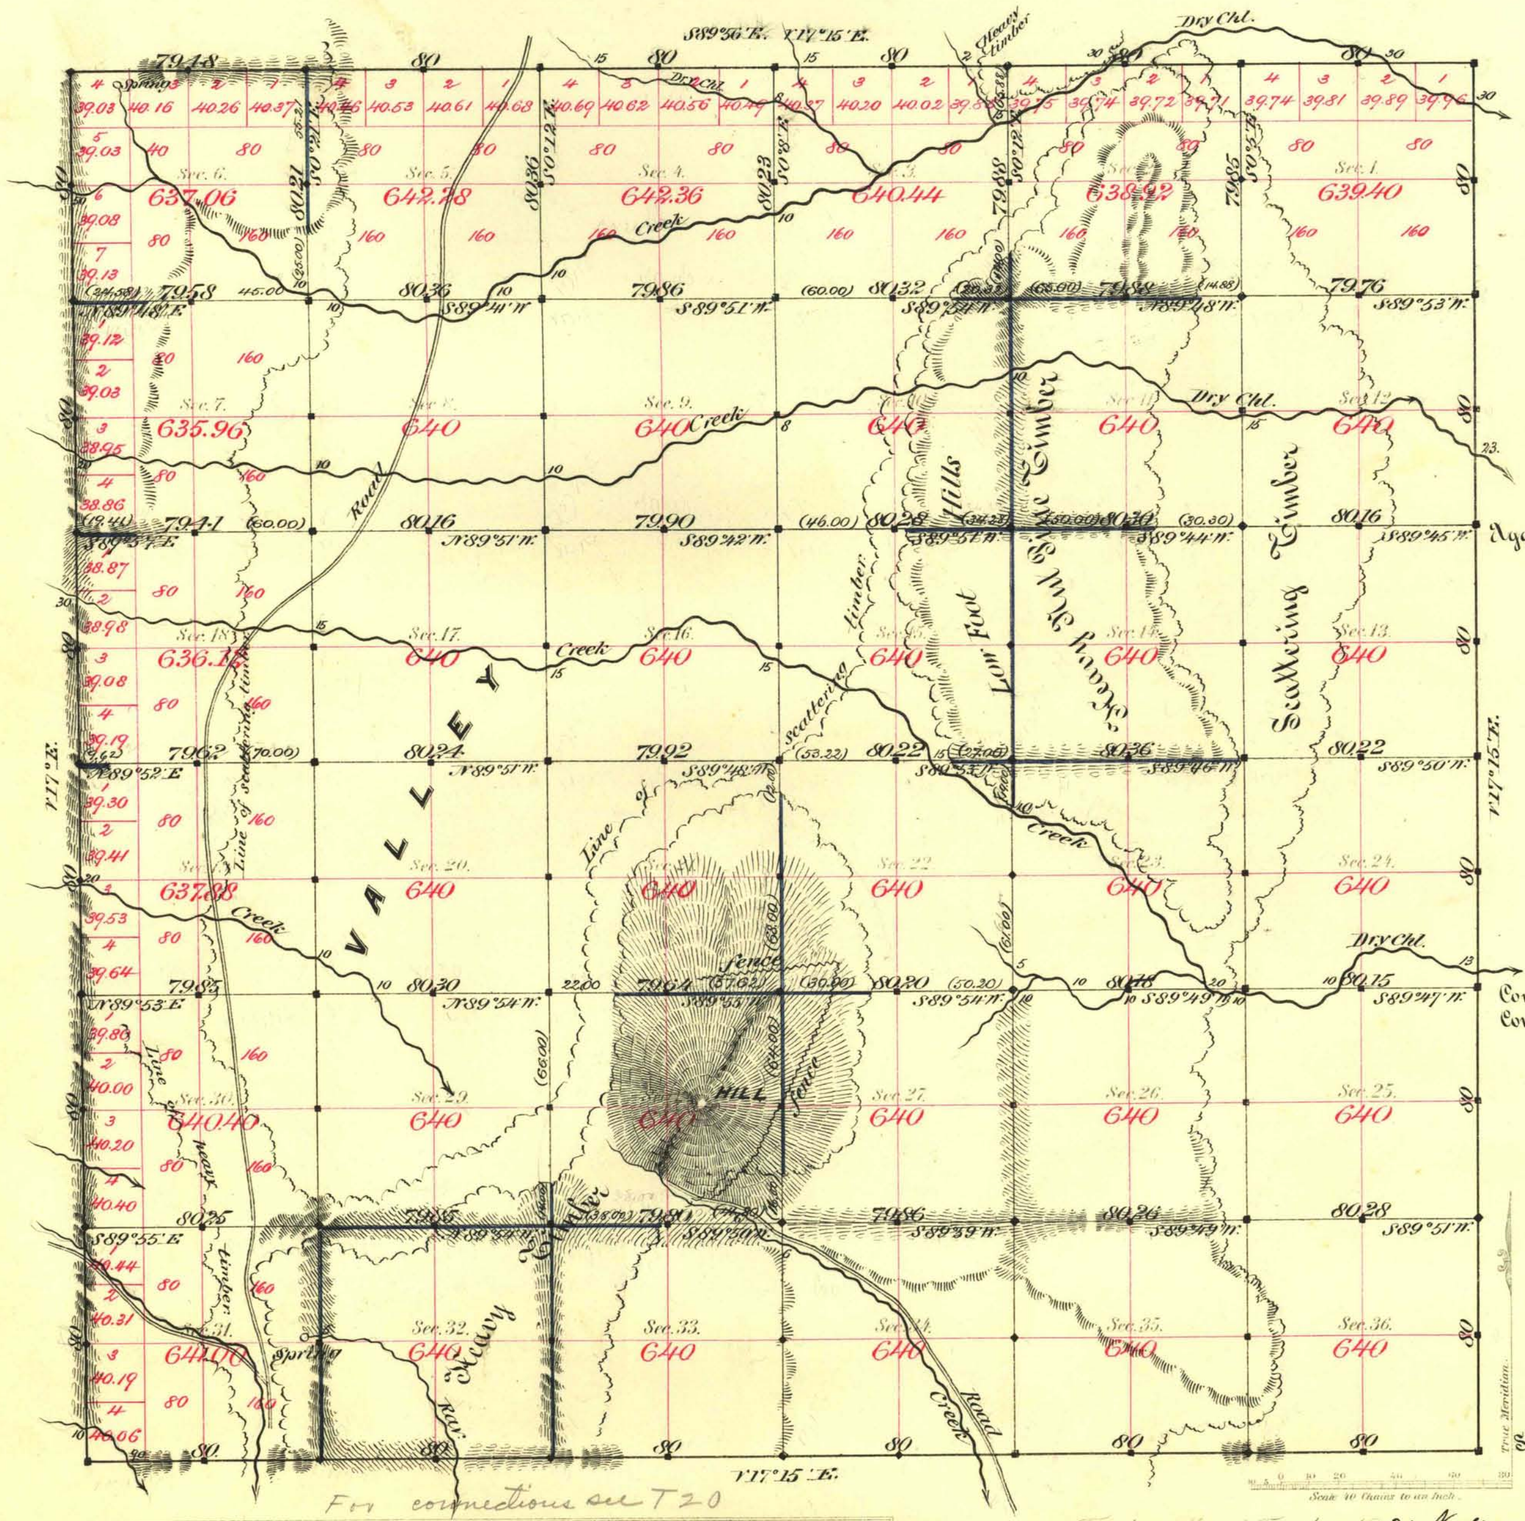


Aggregate Area of Public Land Surveyed 23031.32 Acres.

Commenced April 20th 1883.
Completed " 28th "

Subdivisions run with a Variation of 17°15' East.

For connections see T20

| Surveys Designated | By Whom Surveyed | Date of Contract | Amount of Surveys | When Surveyed | No. Con. |
|---|---|---|---|---|---|
| South Bdy. | C. C. Tracy | March 27th 1867 | M 6 Chs 00 Lks 00 | 1867 | 13 also 162 vol 1 |
| " retr. N.W.&E. | Bell & Bell | April 11th 1883. | 23 – 79 – 48 | 1883. | 162 |
| Subdivns black | " " | " " " | 46 – 31 – 43 | April 1883. | " |
| " blue | " " | " " " | 13 – 50 – 25 | " " | " |

The above Map of Township No. 21 North of Range No. 57 East of Mount Diablo Meridian is strictly conformable to the field notes of the survey thereof on file in this Office, which have been examined and approved.

Surveyor General's Office,
Reno, Nevada
August 15th 1883

C. C. Powning
Sur.r Gen.l Nevada

A. L. Bancroft & Co's Lith. S.F.



T21N, R57E V.D.