TOWNSHIP Nº 21 NORTH RANGE Nº 58 EAST MOUNT DIABLO MERIDIAN

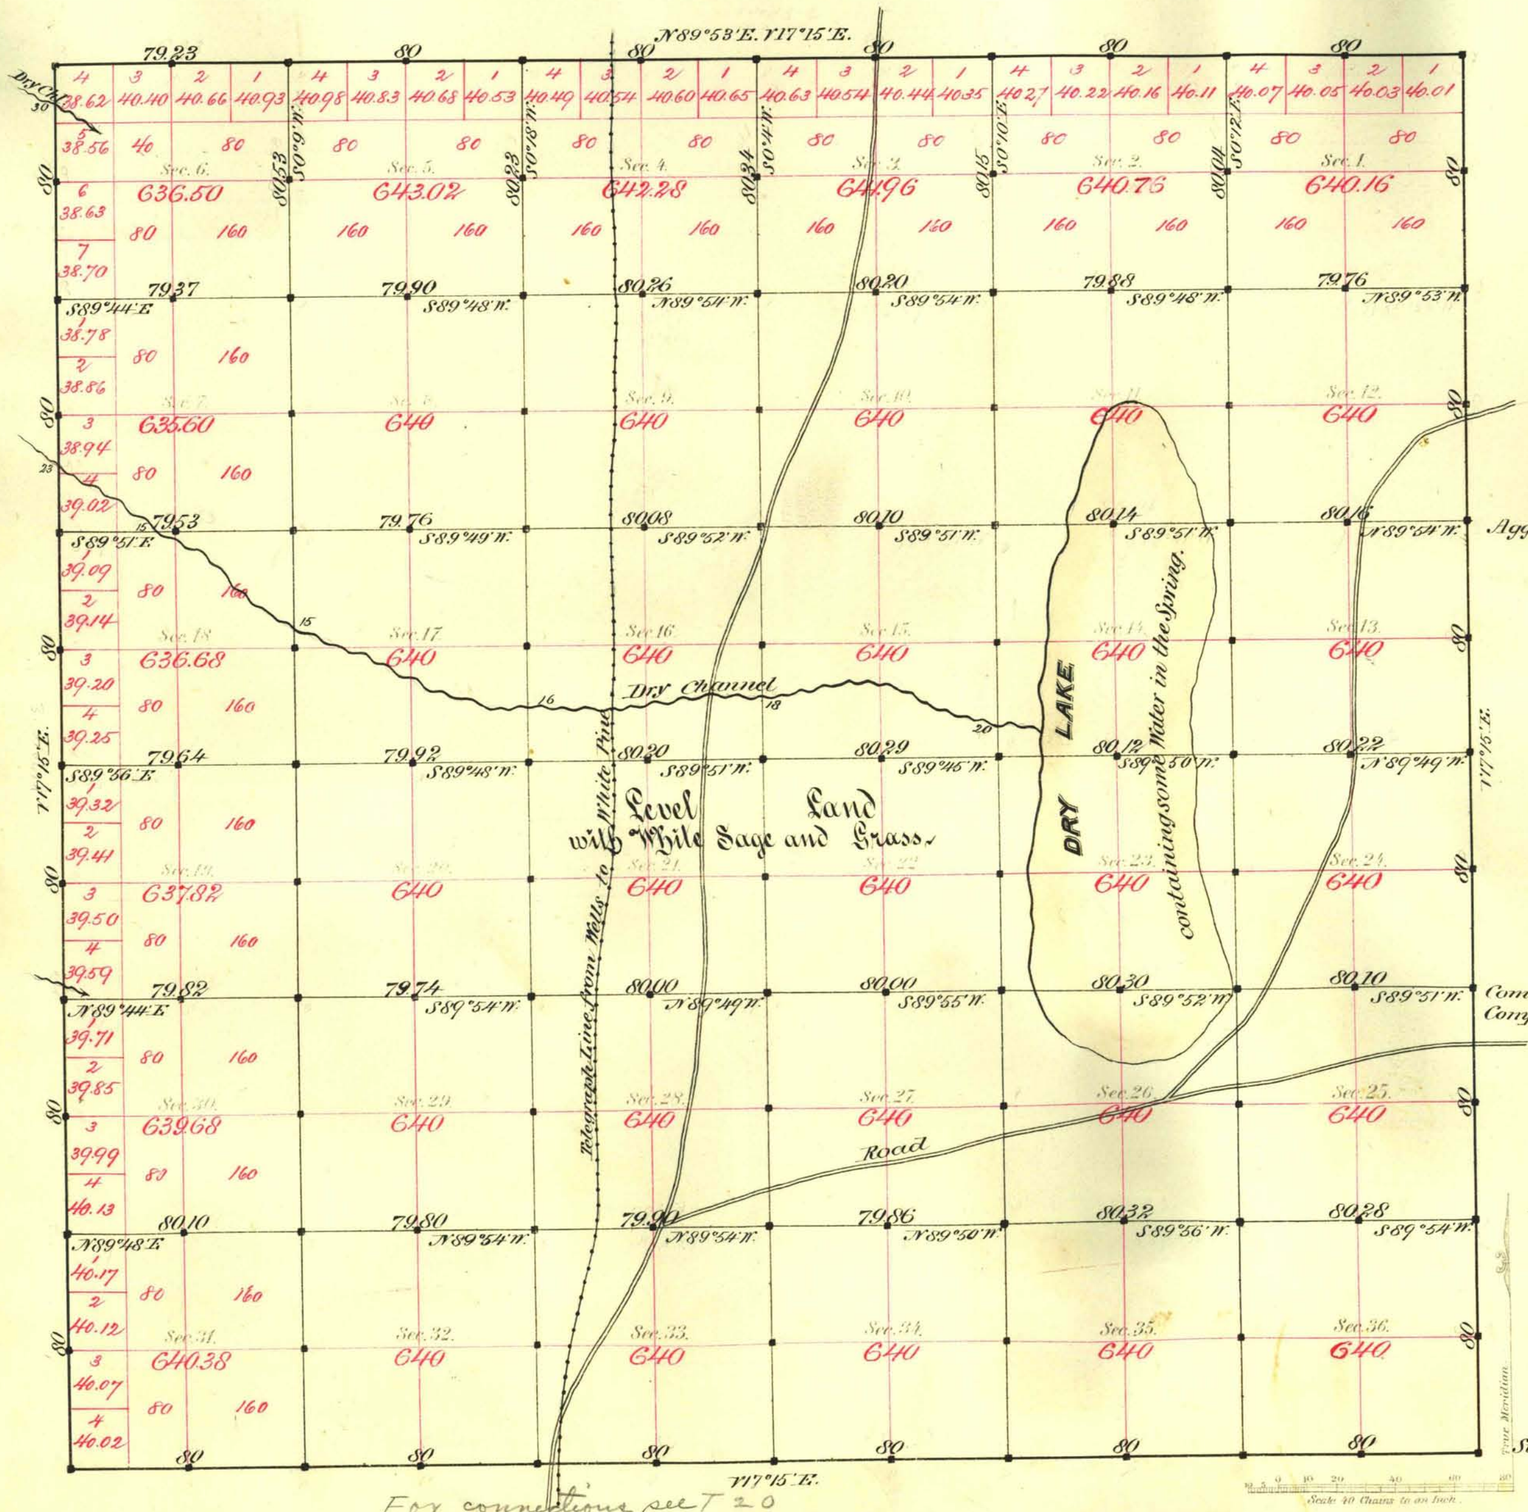

Aggregate Area of Public Land Surveyed 23034.84 Acres.

Commenced May 31st 1883.
Completed June 7th "

Subdivisions run with a Variation of 17°15' East.

For connections see T 20

Surveys Designated	By Whom Surveyed	Date of Contract	Amount of Surveys M. Ch. Lk.	When Surveyed	Nº Con.
South Boundy.	C. C. Tracy.	March 27th 1868	6 - 00 - 00	1868	13
S. retr. N.E. & W. "	Bell & Bell	" 1st 1883	23 - 79 - 23	1883.	162
Subdivisions	" "	" " "	60 - 01 - 04	May & June 1883.	"

The above Map of Township Nº 21 North of Range Nº 58 East of Mount Diablo Meridian is strictly conformable to the field notes of the survey thereof on file in this Office, which have been examined and approved.

Surveyor General's Office,
Reno, Nevada
August 15th 1883

C. C. Powning,
Sur. Genl. Nevada

A. L. Bancroft & Co's Lith. S.F.

2443

T 21 N, R 58 E V.D.