TOWNSHIP Nº 21 NORTH RANGE Nº 59 EAST MOUNT DIABLO MERIDIAN

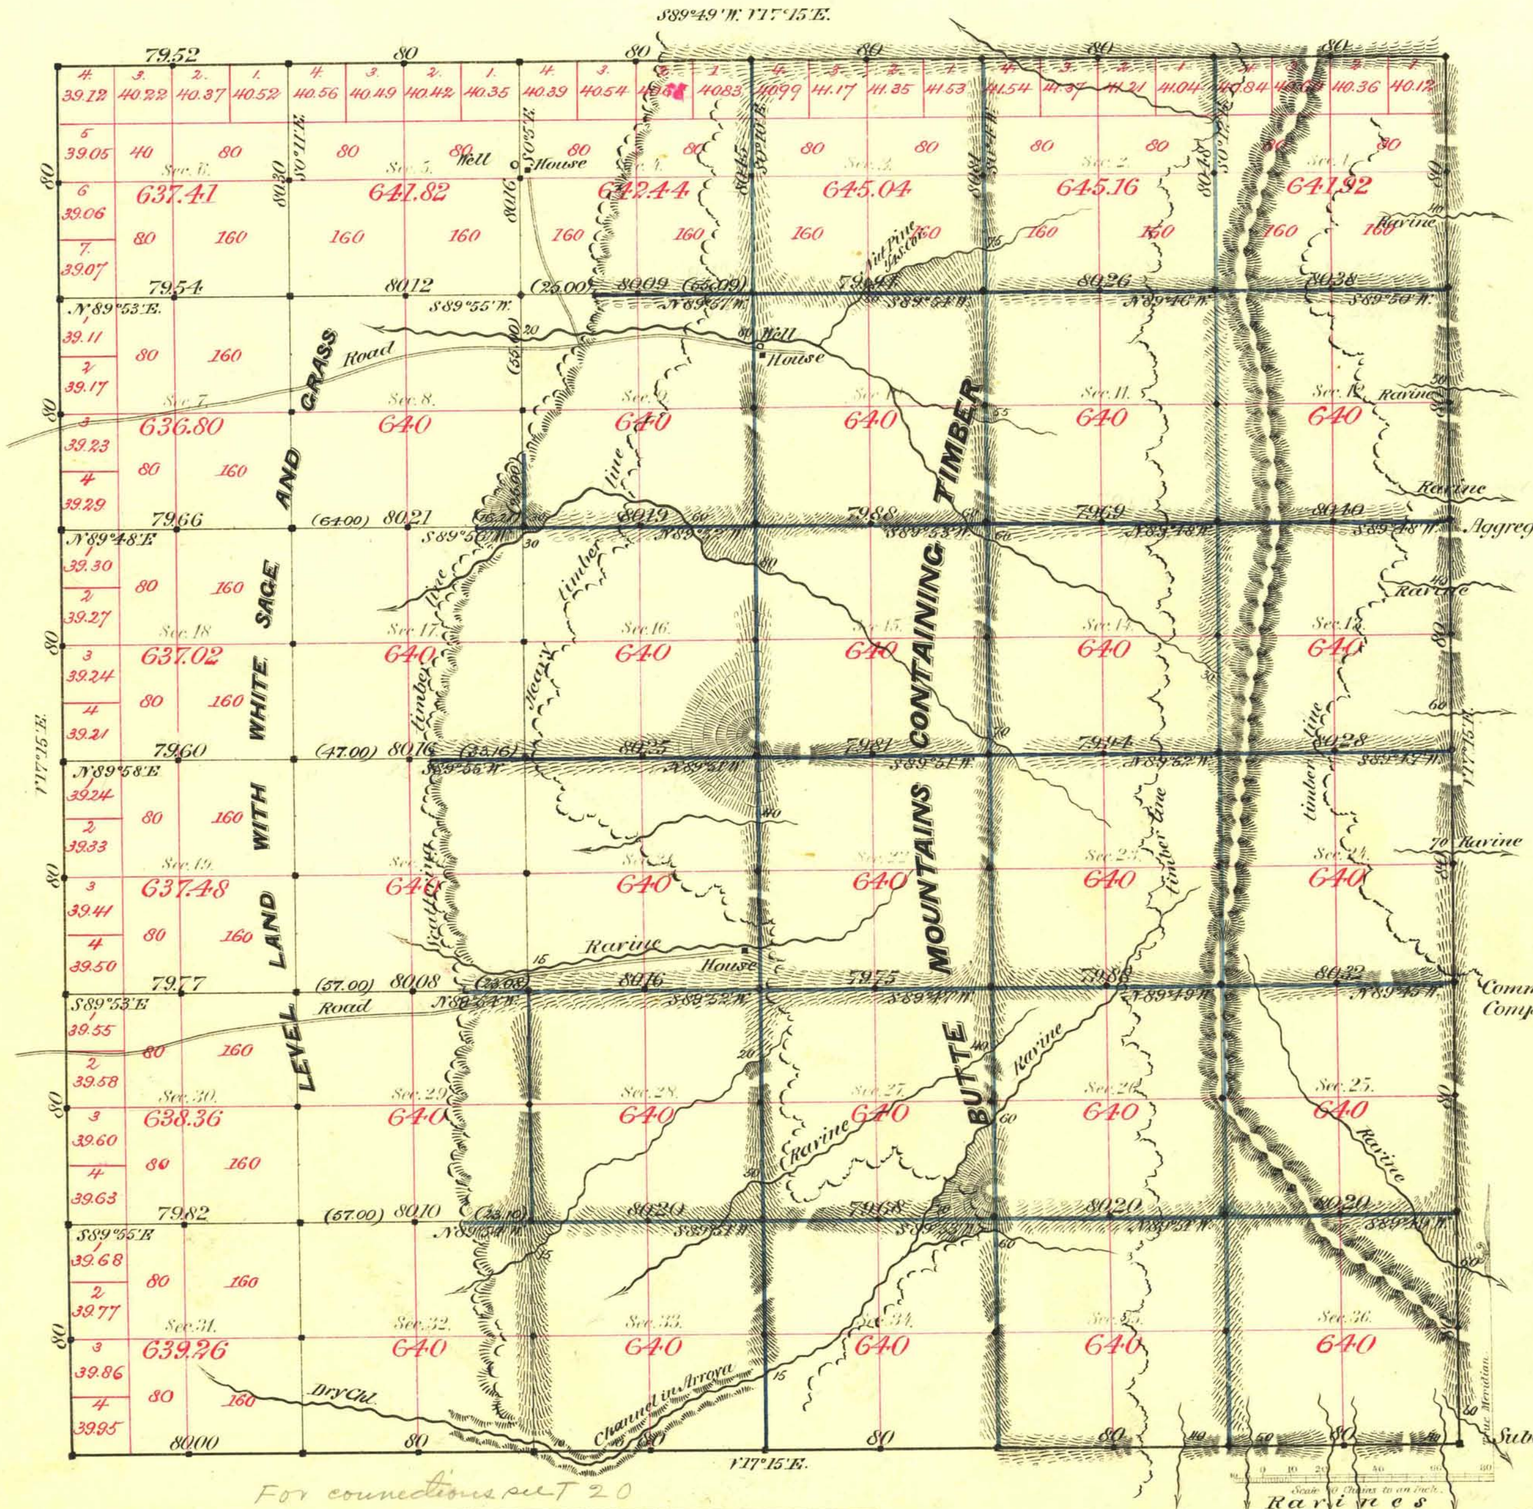

Aggregate Area of Public Land Surveyed 23042.71 Acres.

Commenced May 29th 1883.
Completed June 6th "

Subdivisions run with a variation of 17°15' East.

For connections see T 20

Surveys Designated	By Whom Surveyed	Date of Contract	Amount of Surveys	When Surveyed	Nº Cor.
Townshiplines	Bell & Bell	March 1st 1883	23-79-52	1883.	162
Subdivns black	" "	" " "	19-63-97	May & June 1883	"
" blue	" "	" " "	40-18-79	" " "	"
			60 02 70		

The above Map of Township Nº 21 North of Range Nº 59 East of Mount Diablo Meridian is strictly conformable to the field notes of the survey thereof on file in this Office, which have been examined and approved.

Surveyor Generals Office
Reno, Nevada
August 15th 1883

C. C. Powning
Surv. Genl. of Nevada

A. J. Bancroft & Co's Lith. S.F.

2508

T21N, R59E. V, P,