TOWNSHIP No. 21 NORTH RANGE No. 60 EAST MOUNT DIABLO MERIDIAN

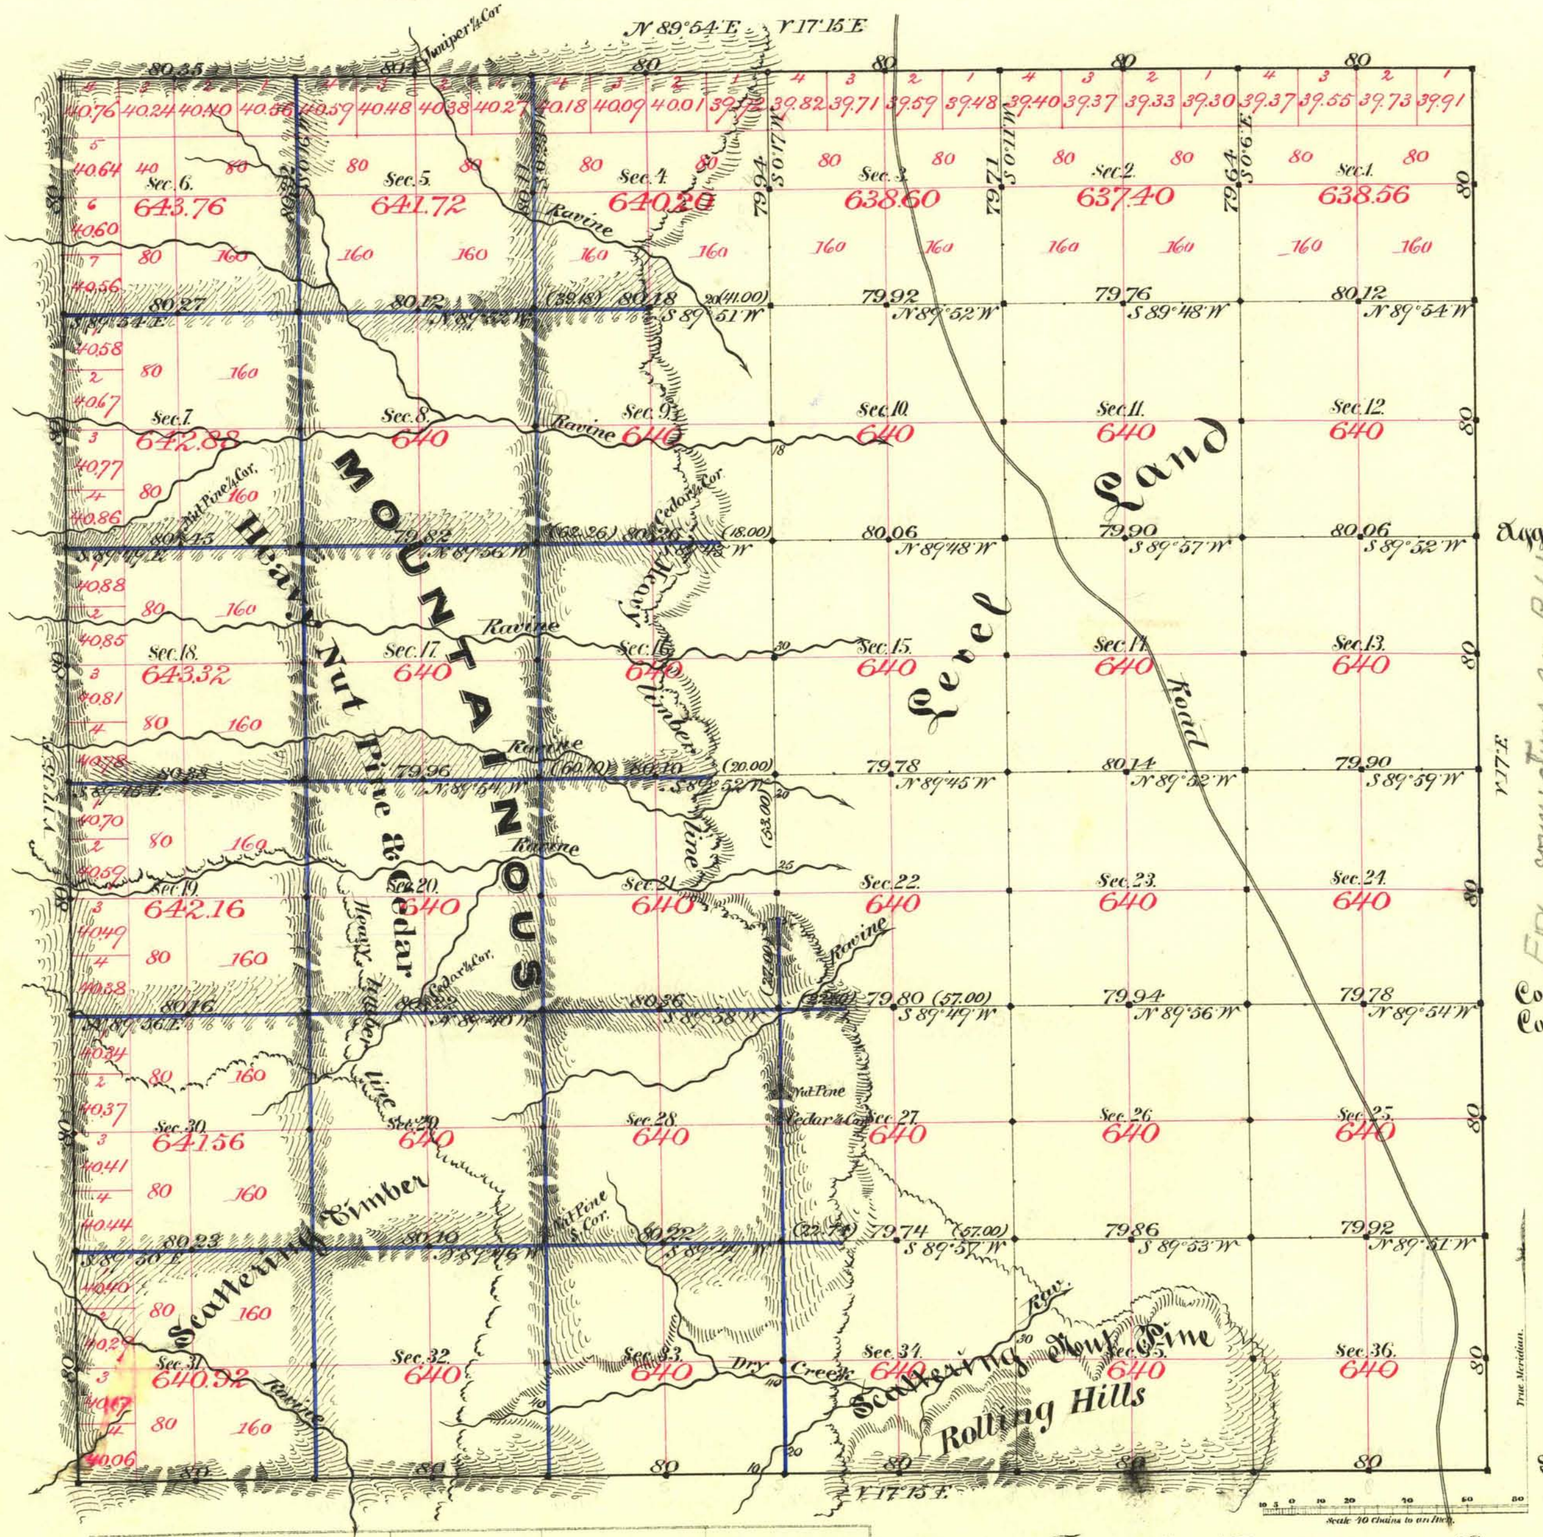

Aggregate Area of Public Land surveyed 23051.08 Ac.

For connections see R 61

Commenced Aug 6th 1883
Completed " 12th "

Subdivisions run with a Var. of 17°15' East,

Surveys Designated.	By Whom Surveyed.	Date of Contract.	Amount of Surveys.	When Surveyed.	No. Con.
Township lines	Bell & Bell	March 1st 1883	M 24 - Ch 00 - Lks 30	1883	162
Section blk	Monroe & McClellan	July 19th "	31 - 04 - 43	Aug "	166
" blue			28 - 76 - 80	" "	"

The above Map of Township No. 21 North of Range No. 60 East, Mt Diablo Meridian is strictly conformable to the field notes of the survey thereof on file in this Office, which have been examined and approved.

Surveyor General's Office, Reno. } C. C. Powning
January 19th 1884

Surv. Gen'l of Nevada.

2571

T 21 N, R 60 E V.P.