Township No. 21 North Range No. 61 East Mount Diablo Meridian

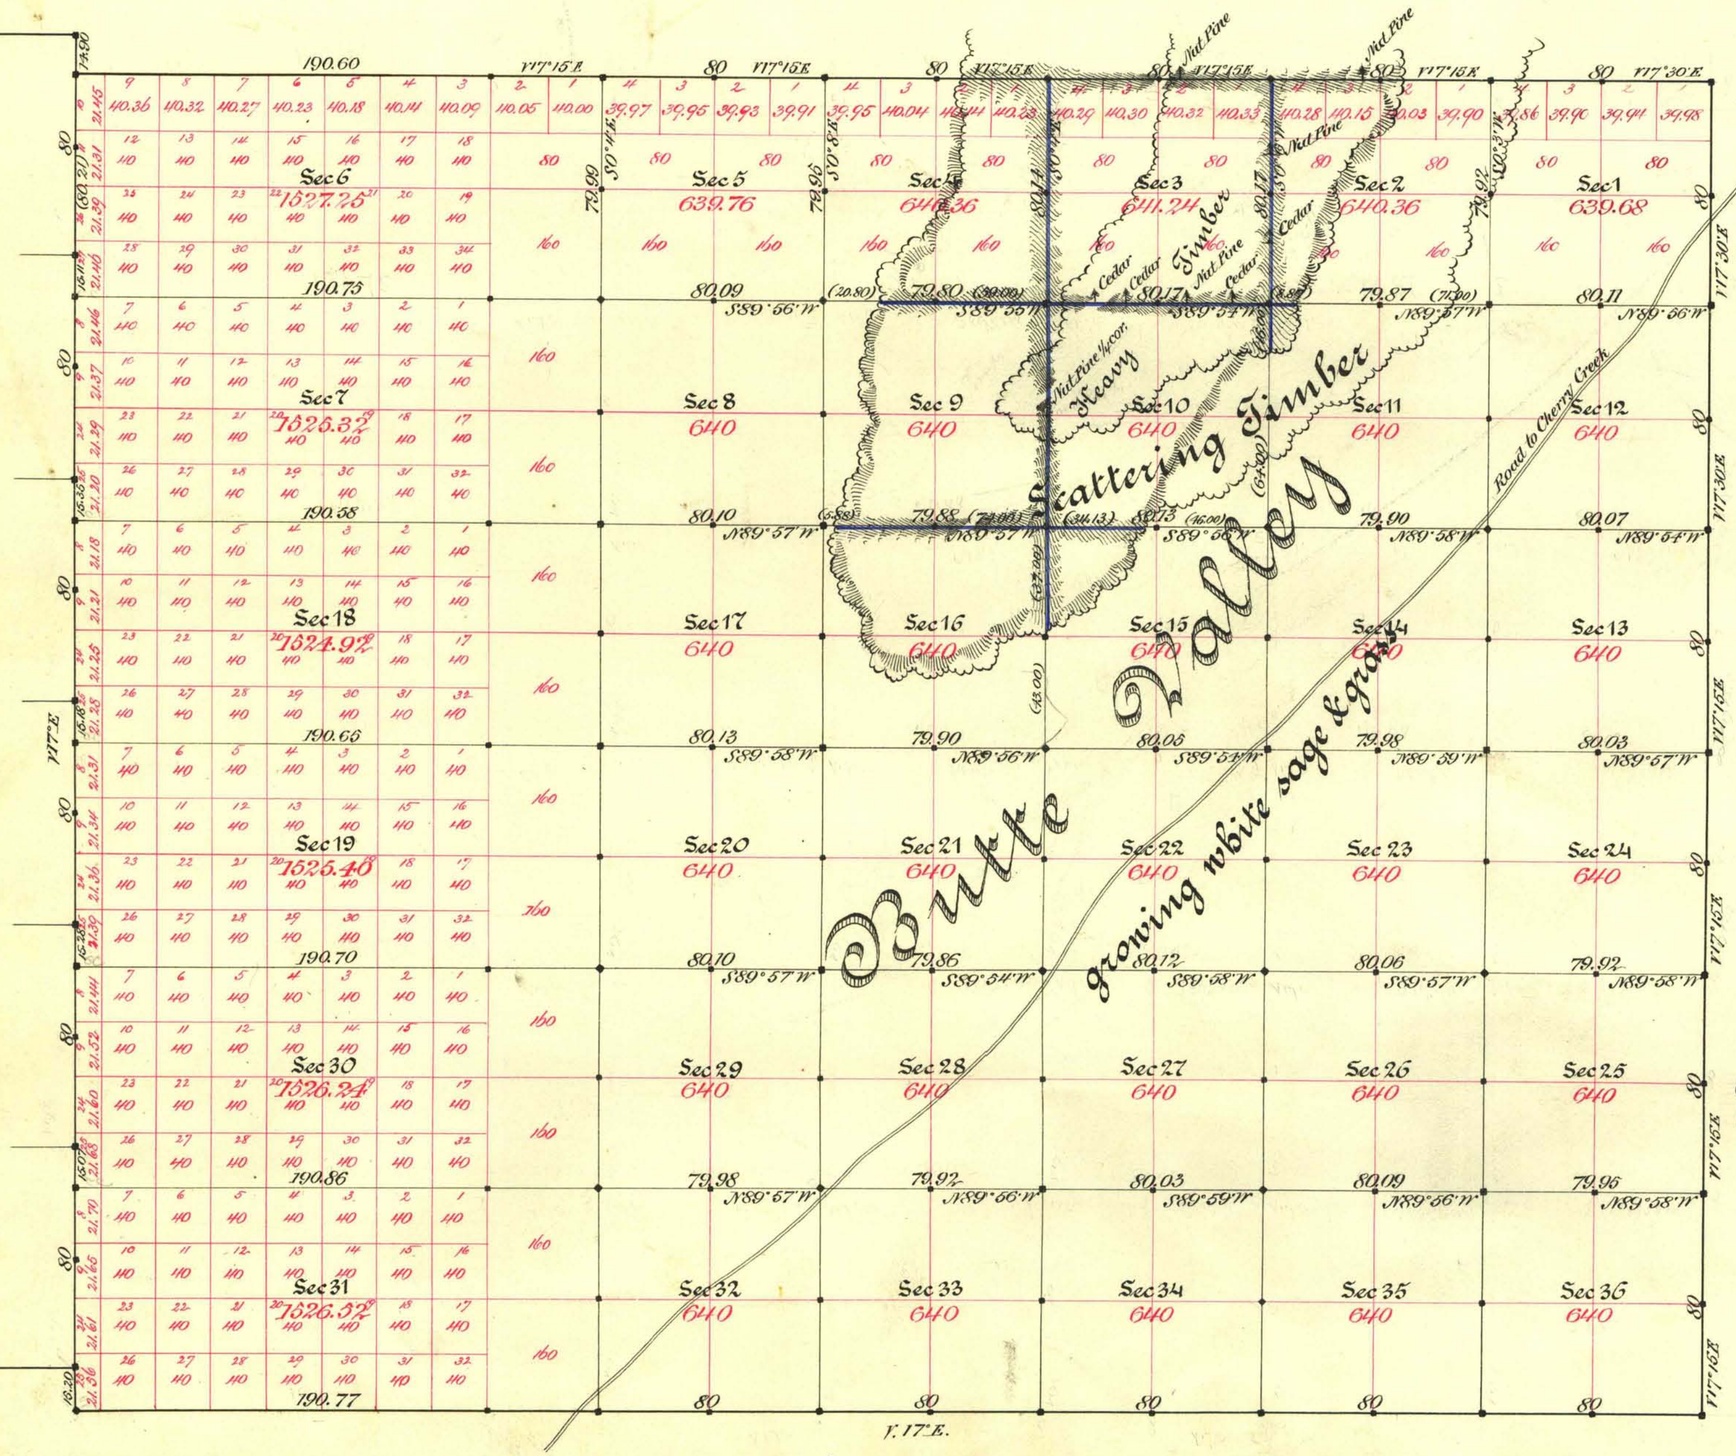

Aggregate area of Public Land surveyed 28357.05 ac.

Commenced Aug. 6th 1883
Completed " 11th "

Subdivisions run with a Var. of 17° E.

Surveys designated	By whom surveyed	Date of Contract	Amt. of surveys	When surveyed	Mc Corr.
Township Lines	Bell & Bell	Mar. 1st 1883	26 - 61 - 37	1883	16.2
Subdivns black	Monroe & McClellan	July 19th "	60 - 04 - 47	Aug. "	16.6
" blue	" "	" " "	6 - 69 - 48	" "	"
Connections	" "	" " "	75 - 99	" "	"

The above Map of Township No. 21 North, of Range No. 61 East Mt Diablo Meridian is strictly conformable to the field notes of the survey thereof on file in this Office which have been examined and approved

Surveyor-Gen'l's Office, Reno
January 19th 1884

C. C. Powning,
Surv-Gen'l of Nevada

2637

T 21 N, R 61 E VD