OFFICIALLY FILED
NEVADA STATE OFFICE
10:00 a.m. July 21, 1987

ORIGINAL

TOWNSHIP 21 SOUTH, RANGE 59 EAST, OF THE MOUNT DIABLO MERIDIAN, NEVADA

DEPENDENT RESURVEY AND SUBDIVISION OF SECTIONS

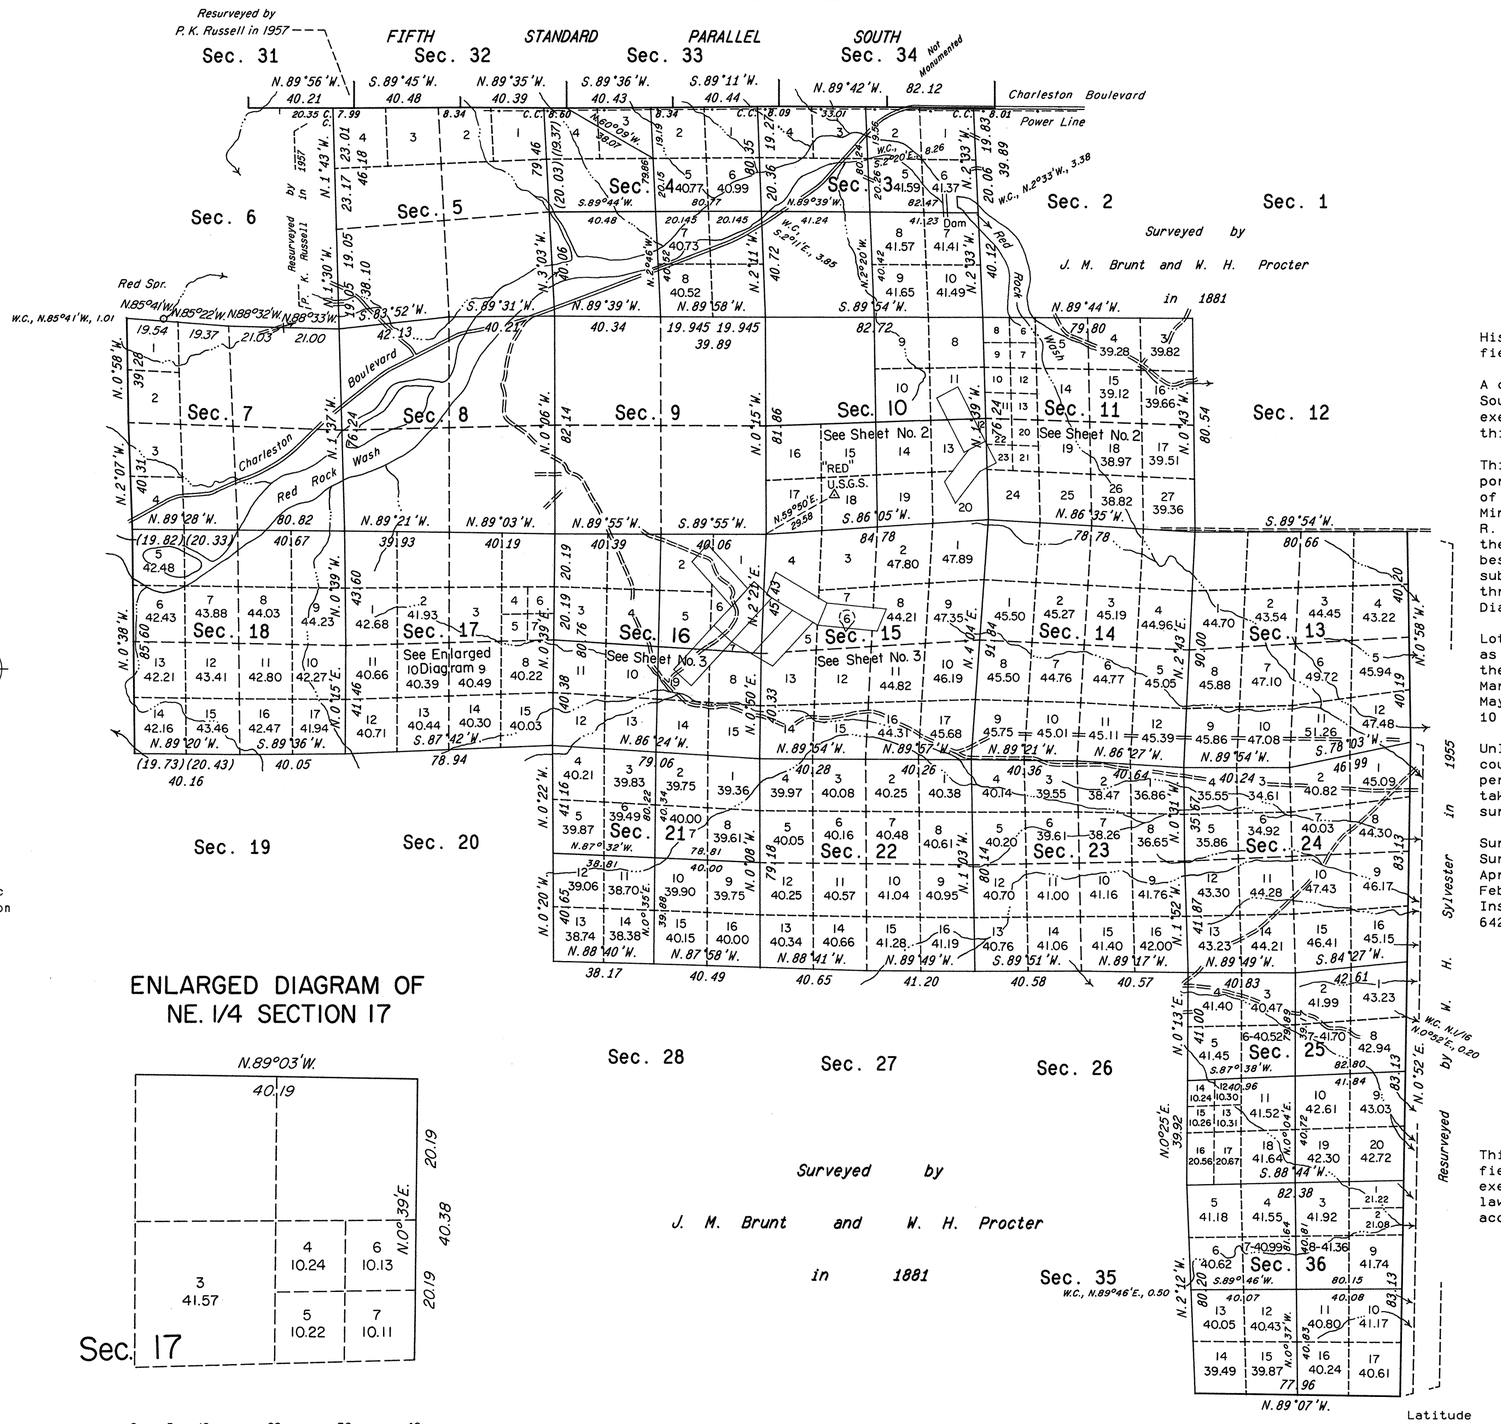

ENLARGED DIAGRAM OF NE. 1/4 SECTION 17

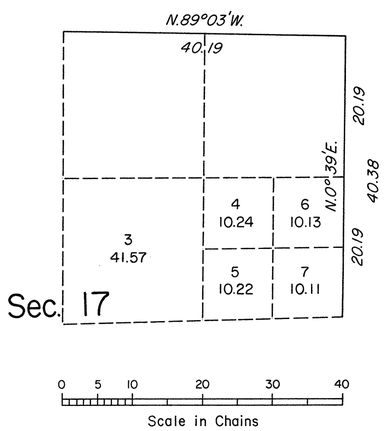

History of the earlier surveys is contained in the field notes.

A dependent resurvey of the Fifth Standard Parallel South, through a portion of Range 59 East, was executed concurrently under T. 20 S., R. 59 E. of this same Group.

This plat represents a dependent resurvey of a portion of the south and west boundaries, a portion of the subdivisional lines and certain lines of Mineral Survey Nos. 4435 and 4833 of T. 21 S., R. 59 E., designed to restore the corners in their their true original locations according to the best available evidence and the survey of the subdivision of certain sections and a traverse through section 4 of T. 21 S., R. 59 E., Mount Diablo Meridian, Nevada.

Lottings and areas, except as shown hereon, are as shown on the plat approved September 3, 1881, the supplemental plat of section 6 accepted March 19, 1956, the plat of section 6 accepted May 7, 1959, and the supplemental plat of sections 10 and 11 accepted February 22, 1972.

Unless otherwise indicated in the field notes, all courses and distances, shown on the plat along the perimeter of the mineral segregation areas, were taken or computed from the appropriate mineral survey record.

Survey executed by Stephen R. Lambeth, Cadastral Surveyor, beginning February 17, 1987 and completed April 24, 1987, under Special Instructions dated February 13, 1987 and Supplemental Special Instructions dated April 22, 1987, for Group No. 642, Nevada.

UNITED STATES DEPARTMENT OF THE INTERIOR
BUREAU OF LAND MANAGEMENT

Reno, Nevada July 15, 1987

This plat is strictly conformable to the approved field notes, and the survey, having been correctly executed in accordance with the requirements of law and the regulations of this Bureau, is hereby accepted.

For the Director

Lael E. Bland

Chief Cadastral Surveyor

Latitude 36°04'12.3"N.
Longitude 115°18'53.8"W.

JAB/GMJ

JRM

T. 21 S., R. 59 E., M.D.M.