ORIGINAL

TOWNSHIP 21 SOUTH, RANGE 60 EAST, MOUNT DIABLO MERIDIAN, NEVADA.

SUPPLEMENTAL PLAT OF SECTIONS 1, 3 & 4.

Canceled 4/12/54
Memo. R.O. 4/20/54

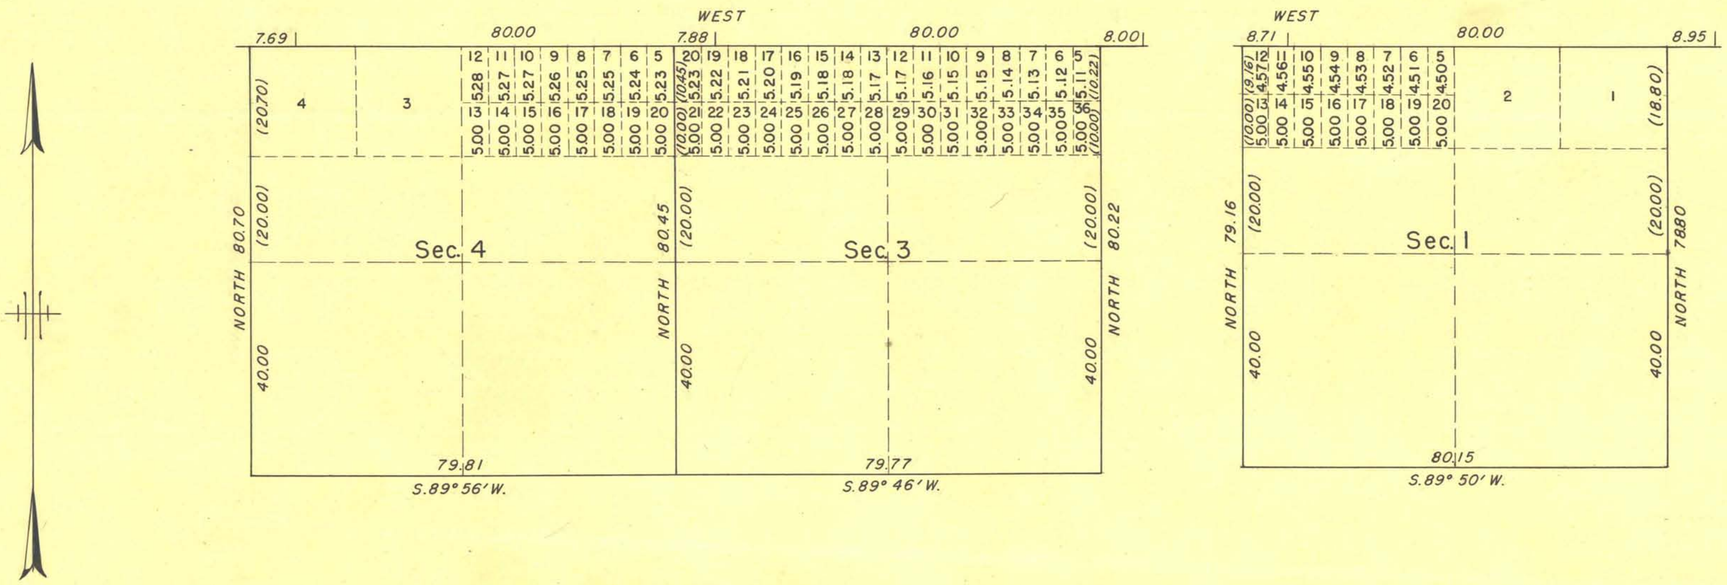

MEMORANDUM:

THIS PLAT, SHOWING A SUBDIVISION OF ORIGINAL LOTS 3 AND 4 OF SEC. 1, LOTS 1, 2, 3, AND 4 OF SEC. 3, AND LOTS 1 AND 2 OF SEC. 4, T. 21 S., R. 60 E., M.D.M., NEVADA, IS BASED UPON THE PLAT APPROVED SEPTEMBER 3, 1881.

UNITED STATES DEPARTMENT OF THE INTERIOR
BUREAU OF LAND MANAGEMENT
WASHINGTON, D.C., JANUARY 31, 1951

THIS PLAT SHOWING AMENDED LOTTINGS, AND HAVING BEEN CORRECTLY PREPARED IN ACCORDANCE WITH THE REGULATIONS, IS HEREBY ACCEPTED.

FOR THE DIRECTOR

William F. Richards

CHIEF, BRANCH OF SURVEYS

T.H.D.

P.E.C.

Canceled T. 21 S., R. 60 E.