TOWNSHIP Nº 22 NORTH RANGE Nº 56 EAST MOUNT DIABLO MERIDIAN

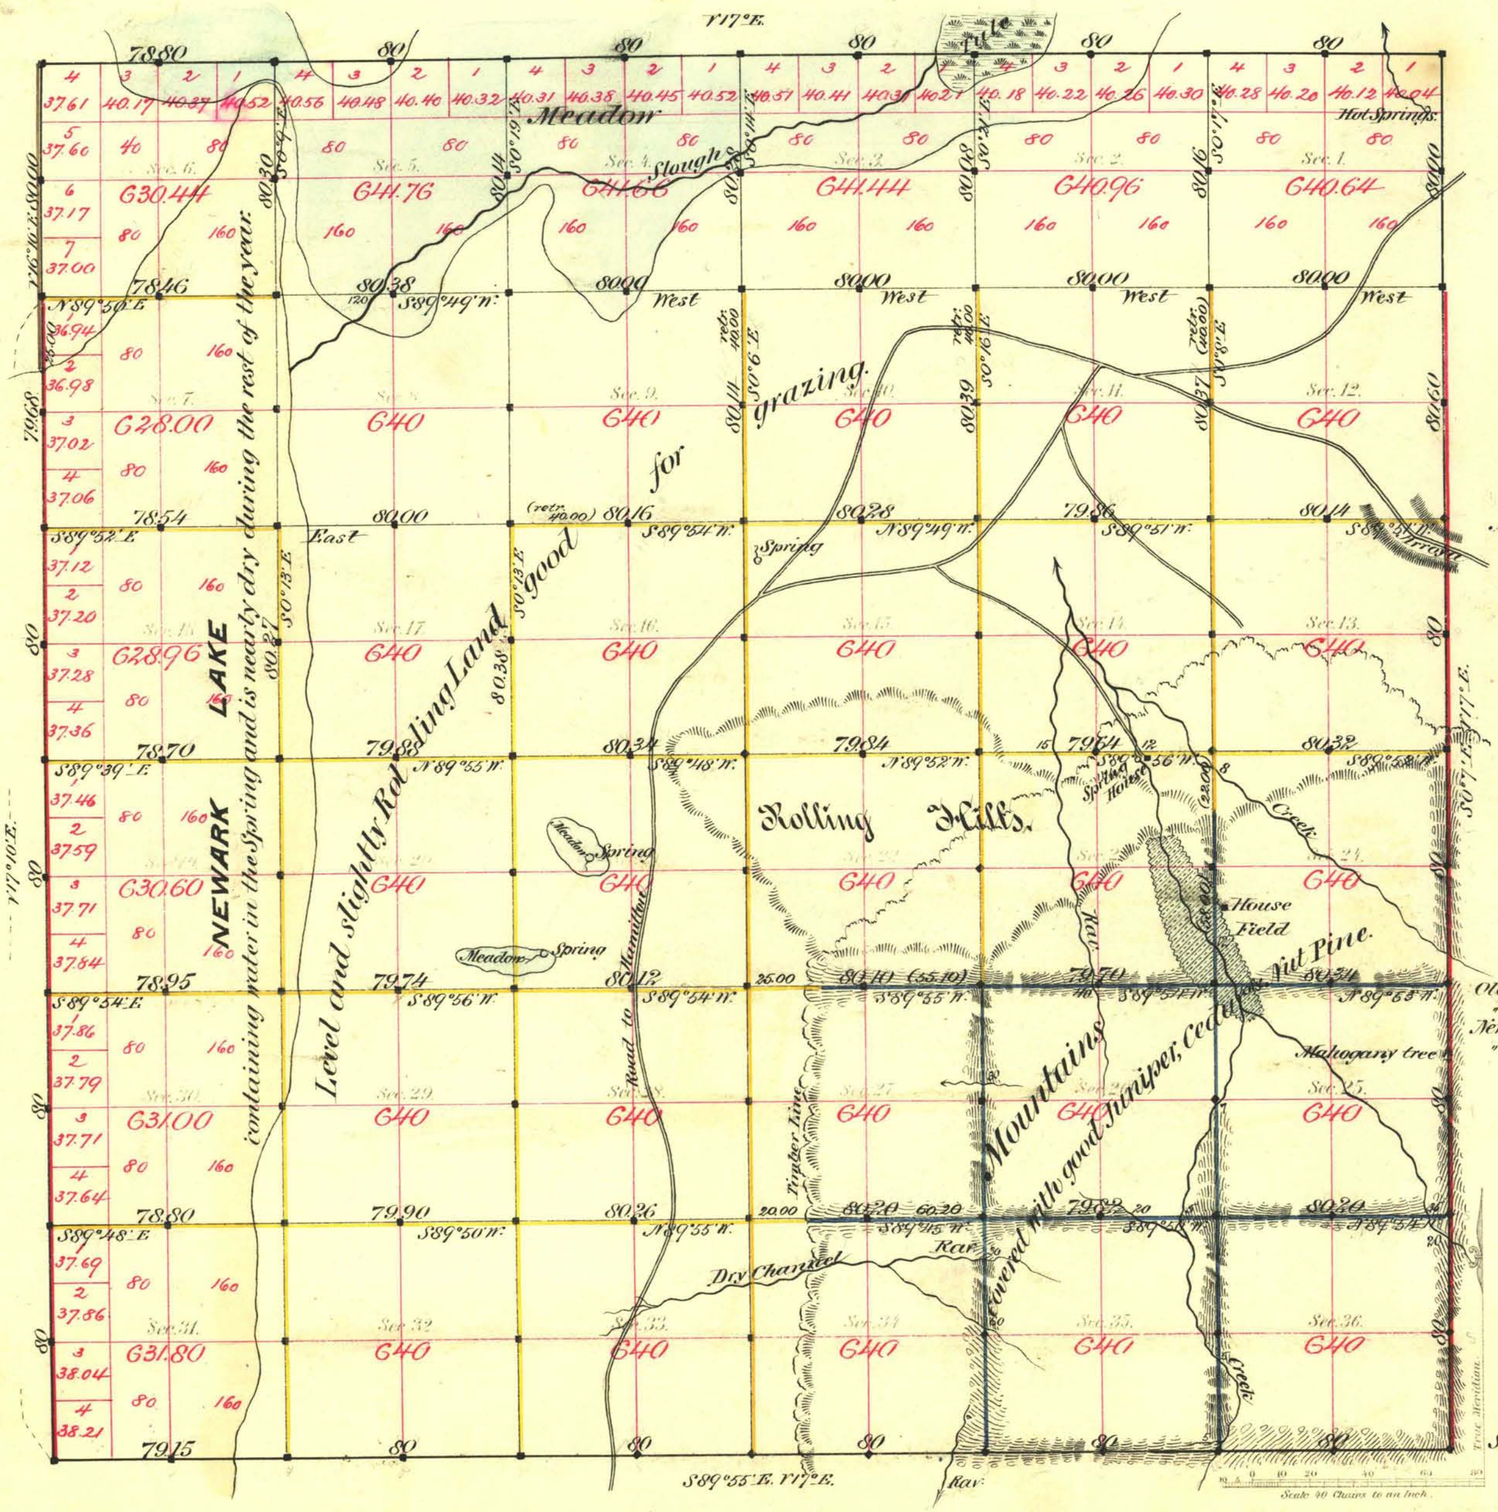

Aggregate Area of Public Land Surveyed by Bell & Bell March 1st 1883 — 17544.53 Acres.
" " " Public Land Surveyed by Hatch & Smyles Dec. 15th 1871. — 5442.73 "
Aggregate — 22987.26 "

Old Work commenced Feb. 6th 1872.
" " completed " 7th "
New " commenced April 12th 1883.
" " completed " 19th "

Subdivisions run with a variation of 17° East.

Surveys Designated	By Whom Surveyed	Date of Contract	Amount of Surveys	When Surveyed	Nº Corr.
W. Bdy (brown)	C. C. Tracy	March 27th 1868	7 25 00	1868	18
N. "	Hatch & Smyles	Sept. 11th 1871	5 78 80	1871	47
E. " (black)	" "	Dec. 15th "	1 00 00	"	49
S & W & E. Bdy (red)	Bell & Bell	March 1st 1883	15 79 43	1883	162
Subdivns (black)	Hatch & Smyles	Dec. 15th 1871	15 01 34	February 1872	49
" (yellow)	Bell & Bell	March 1st 1883	36 62 48	April 1883	162
" (blue)	" "	" " "	10 13 36	" "	

The above Map of Township Nº 22 North of Range Nº 56 East of Mount Diablo Meridian is strictly conformable to the field notes of the survey thereof on file in this Office, which have been examined and approved.

Surveyor Generals Office, Reno, Nevada

Old Work approved March 15th 1872
New " " August 15th 1883

C. C. Powning
Surr. Genl. Nevada

A. L. Bancroft & Co. lith. S.F.

T 22 N, R 56 E V.D