TOWNSHIP No. 22 NORTH RANGE No. 60 EAST MOUNT DIABLO MERIDIAN

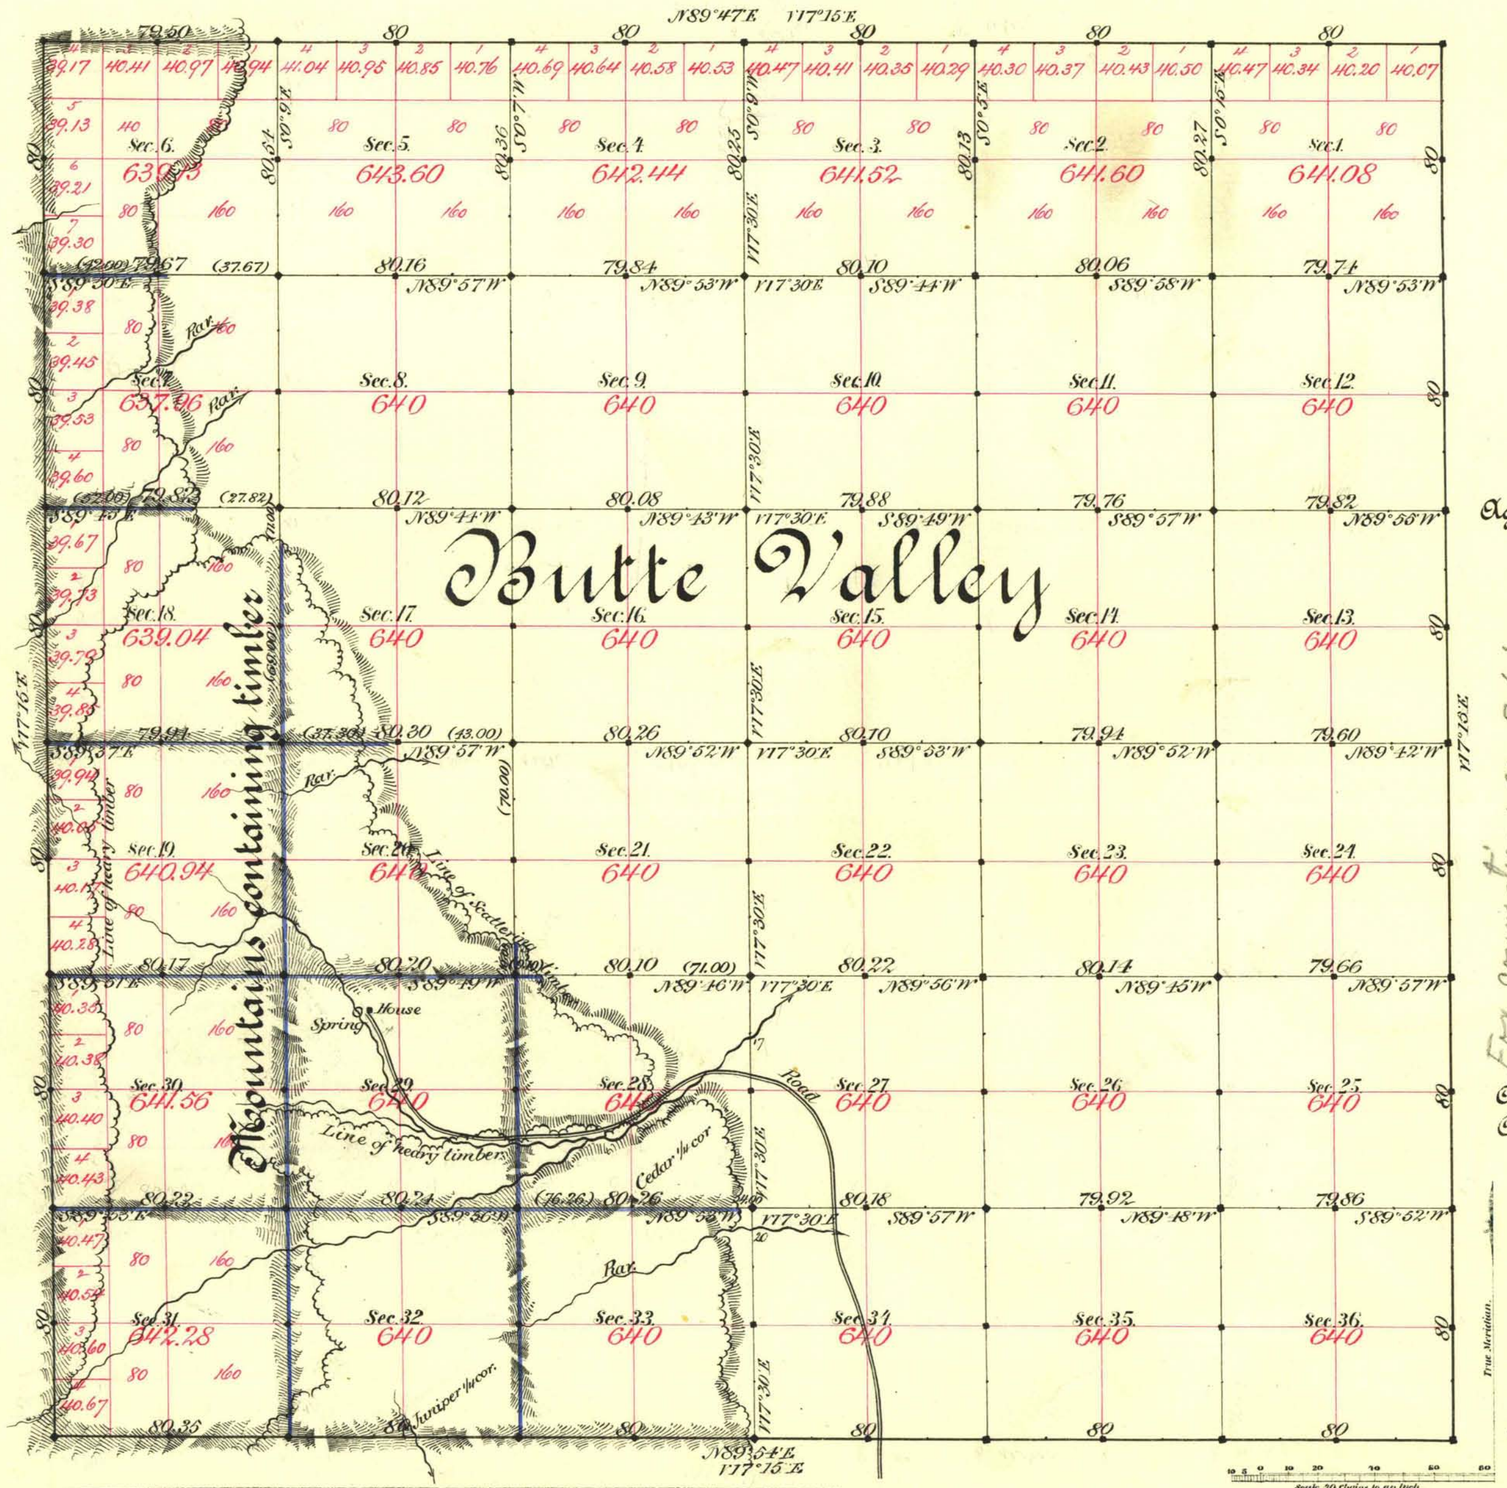

Aggregate area of Public Land surveyed 23051.15 Ac.

For connections see R 61

Commenced Aug. 13th 1883
Completed " 18th "

Subdivisions not noted run with a Var. of 17° 15' E.

Surveys Designated.	By Whom Surveyed.	Date of Contract.	Amount of Surveys.	When Surveyed.	No. Con.
Township Lines	Bell & Bell	March 1st 1883	23 - 79 - 85	1883	162
Subdivs black	Monroe & McClellan	July 19th "	46 - 25 - 48	Aug. "	166
" blue	" "	" " "	13 - 56 - 43	" "	"

The above Map of Township No. 22 North of Range No. 60 East Mount Diablo Meridian is strictly conformable to the field notes of the survey thereof on file in this Office, which have been examined and approved.

Surveyor General's Office, Reno. } C. C. Conning

January 19th 1884

Surv. Gen'l of Nevada.

T 22 N. R 60 E V.D.