ORIGINAL

TOWNSHIP 22 SOUTH, RANGE 63 EAST, OF THE MOUNT DIABLO MERIDIAN, NEVADA.

SUBDIVISION OF SECTIONS 9, 16, 20, AND 21

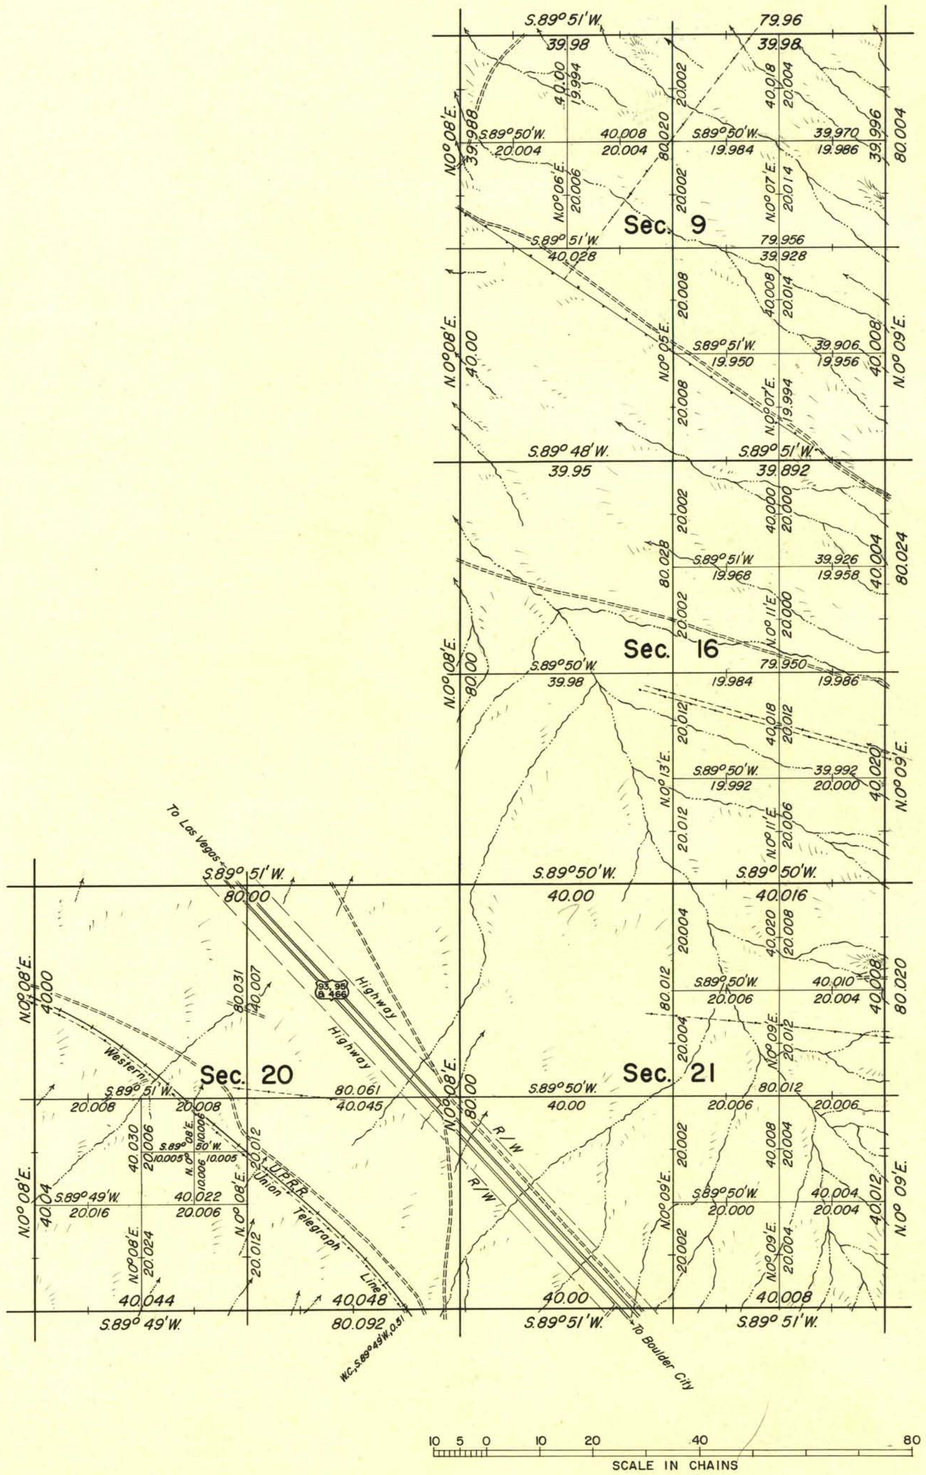

Area resurveyed: 1600.00 acres

This plat represents a dependent resurvey of a portion of the subdivisional lines designed to restore the corners in their original locations according to the best available evidence, and the survey of the subdivision of sections 9, 16, 20, and 21, T. 22 S., R. 63 E., Mount Diablo Meridian, Nevada.

Areas are as shown on plat accepted April 10, 1933.

Survey executed by Horace G. Parker, November 22, 1957 to January 6, 1958, under special instructions dated November 1, 1957 for Group 371, Nevada.

UNITED STATES DEPARTMENT OF THE INTERIOR
BUREAU OF LAND MANAGEMENT
Washington, D.C. February 11, 1959

This plat is strictly conformable to the approved field notes, and the survey, having been correctly executed in accordance with the requirements of law and the regulations of this Bureau, is hereby accepted.

For the Director

Earl G. Harrington

Cadastral Engineering Staff Officer

A.B.D.

M.S.

2829-D

T.22S., R.63E.