TOWNSHIP Nº 23 NORTH RANGE Nº 21 EAST MOUNT DIABLO MERIDIAN

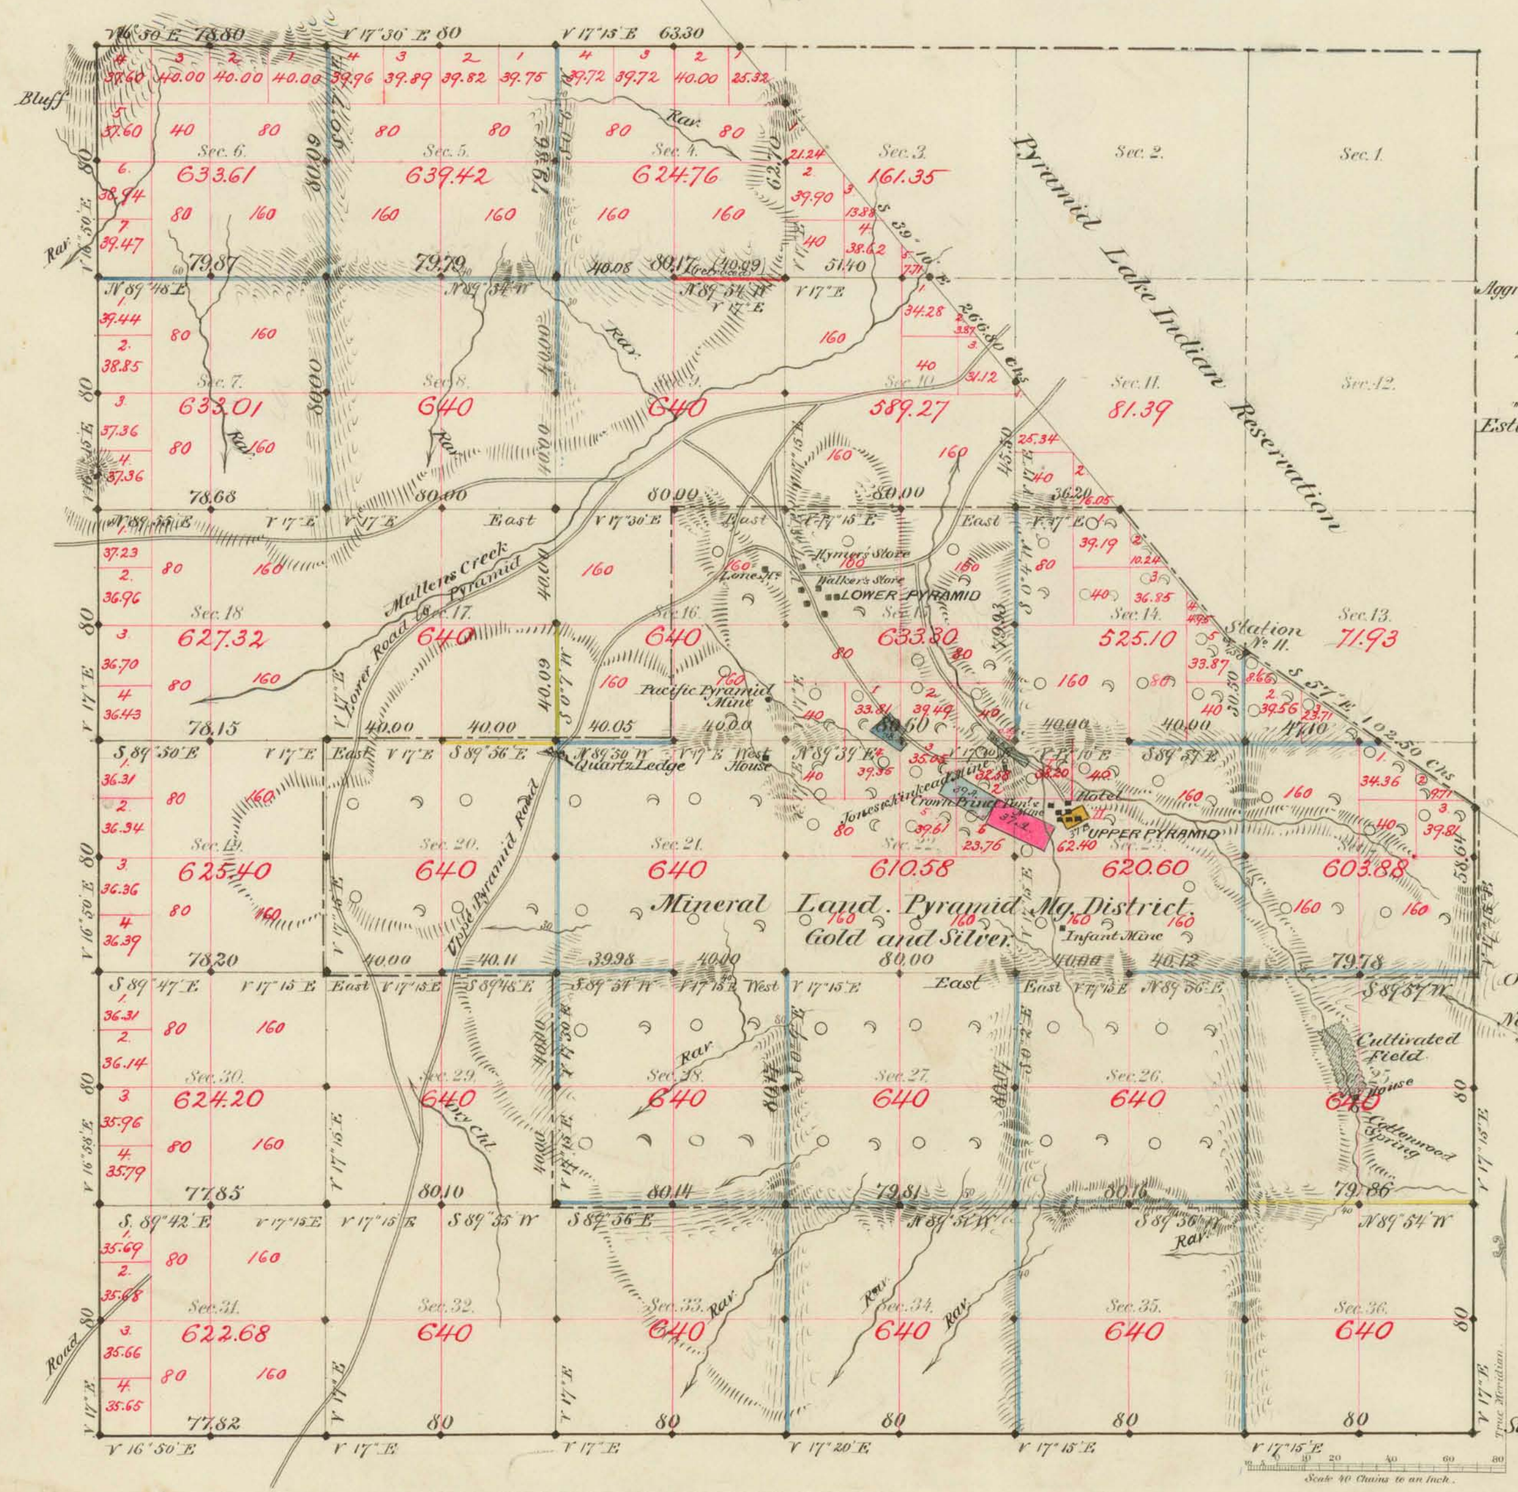

Pyramid Mining District.				
Nº	Claim	Lode	Acres	Approval
37 A+B	Crown Prince Mg. Co.	Crown Prince	20.66+5.00 = 25.66	Dec. 29. 1879.
38	Sherman G. & S. MC	Juniper	7.49	April 15 1880
39 A+B	Jones & Kirkead	Long Far	(21.40) 17.40+5.00	May 26 1880

Aggregate Area of Public Land Surveyed by Barkers Eaton Oct. 4th 1878 — 6986.85 Ac.
" " Mineral " " " " " — 1920.00 "
" " Public " Surveyed by K. W. Taylor, April 10th 1882. — 5595.56 "
" " Mineral " " " " " " — 4720.91 "
Estimated Area of Pyr. Lake Ind. Reservation (unsurv.) — 3742.32 "
Aggregate — 22965.64 "

4720.91
1920.00
6640.91

Old Work commenced Dec. 2nd 1878.
" " Completed " 5th "
New " commenced July 1st 1882.
" " completed " 5th "

Subdivisions not noted run with a Variation of 17°30' East.

Surveys Designated	By Whom Surveyed	Date of Contract	Amount of Surveys	When Surveyed
West Bdy.	A. J. Hatch	July 30th 1867	M 6 Ch 60 Lks 00	
N.S.+E. "	Barker & Eaton	Oct. 14th 1878	11 38 56	1878
Res. Line, retraced	" "	" " "	4 49 30	"
Subdivns black	" "	" " "	26 29 38	Dec. "
" red (Calcipoes)	K. W. Taylor	April 10th 1882	40 09	July 1882
" yellow	" " "	" " "	1 79 95	" "
" blue			22 77 61	
Connect on Res. Line			7 50	

The above Map of Township Nº 23 North of Range Nº 21 East of Mt Diablo Meridian is strictly conformable to the field notes of the survey thereof on file in this Office, which have been examined and approved.

Surveyor Generals Office,
Reno, Nevada
July 17th 1882.

A. S. Davis
Surv. Genl. Nevada.

A. L. Bancroft & Co. Lith. S.F.

0247

VP

T 23 N. R. 21 E.