ORIGINAL

TOWNSHIP Nº 23 NORTH, RANGE Nº 21 EAST OF THE MOUNT DIABLO MERIDIAN, NEVADA.

SUPPLEMENTAL PLAT OF SEC. 21

Scale 10 chains to 1 inch.

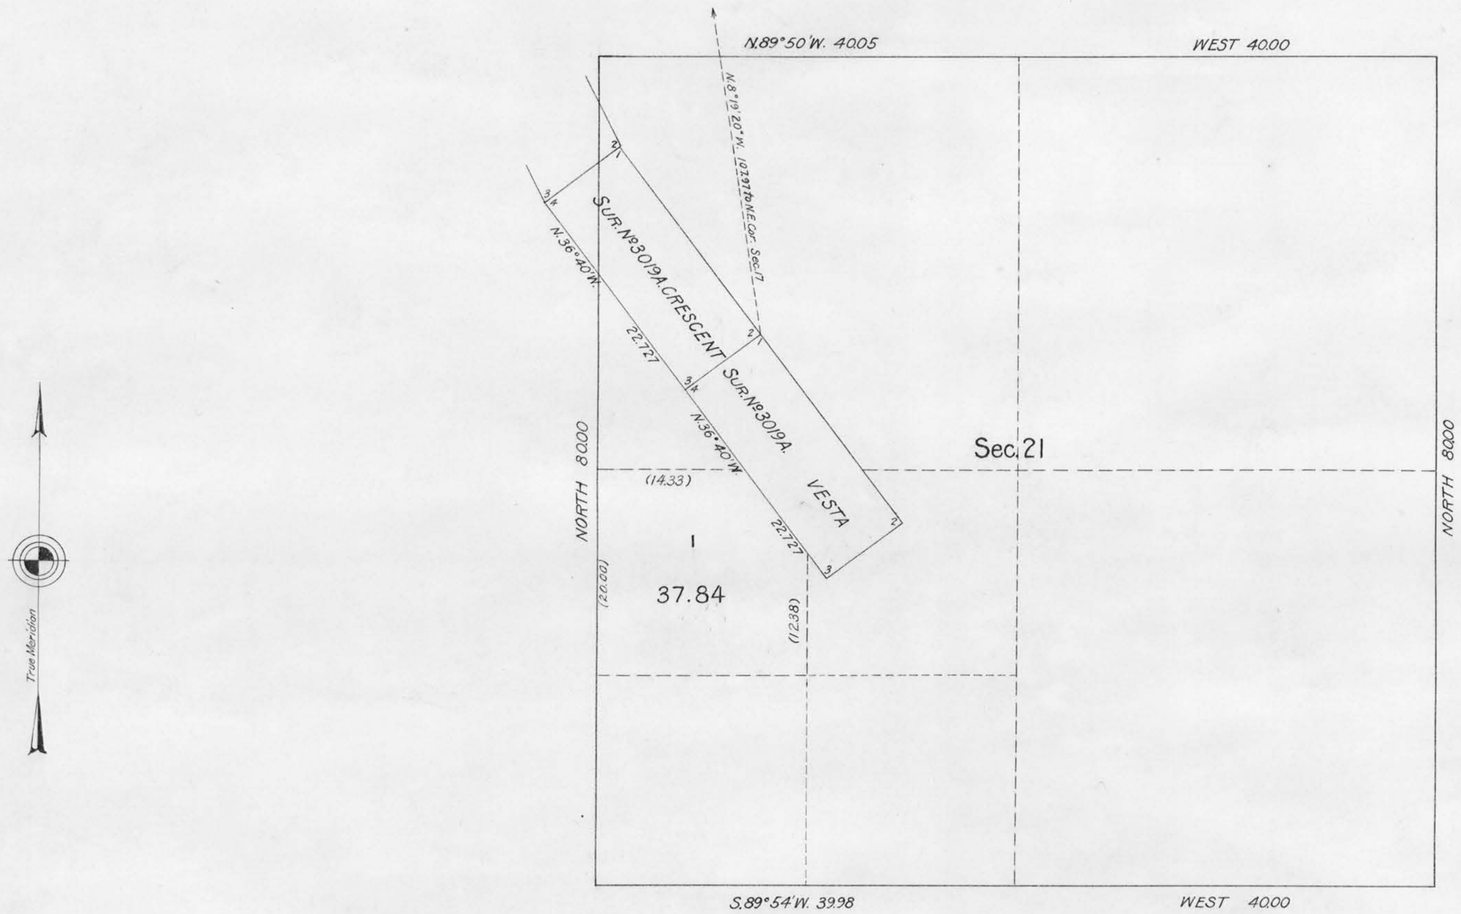

Public Survey Office.
Reno, Nevada, Oct. 17, 1930.

The above supplemental plat of Sec. 21, Township Nº 23 North, Range Nº 21 East of the Mount Diablo Meridian, Nevada; based upon the plat approved Jan. 19, 1888, showing lottings of fractional areas created by the segregation of the Vesta lode - Mineral Survey Nº 3019 A, to accomodate the Central Pacific Railway Company selection list, Carson City 016572, prepared in accordance with instructions contained in the Commissioners letter "N" dated Oct. 1, 1930, is hereby approved.

Ralph W. Nelson
Office Cadastral Engineer.

DEPARTMENT OF THE INTERIOR
GENERAL LAND OFFICE
Washington, D.C., November 5, 1930.

The amended lottings represented by this supplemental plat having been correctly made in accordance with the regulations of this office, the plat is hereby accepted.

John McPhail
Acting Assistant Commissioner.

A.G.M.

Ross

T28N, R21E.

J.R.H.