(4-675b)

ORIGINAL

TOWNSHIP Nº 23 NORTH RANGE Nº 49 EAST MOUNT DIABLO MERIDIAN NEVADA

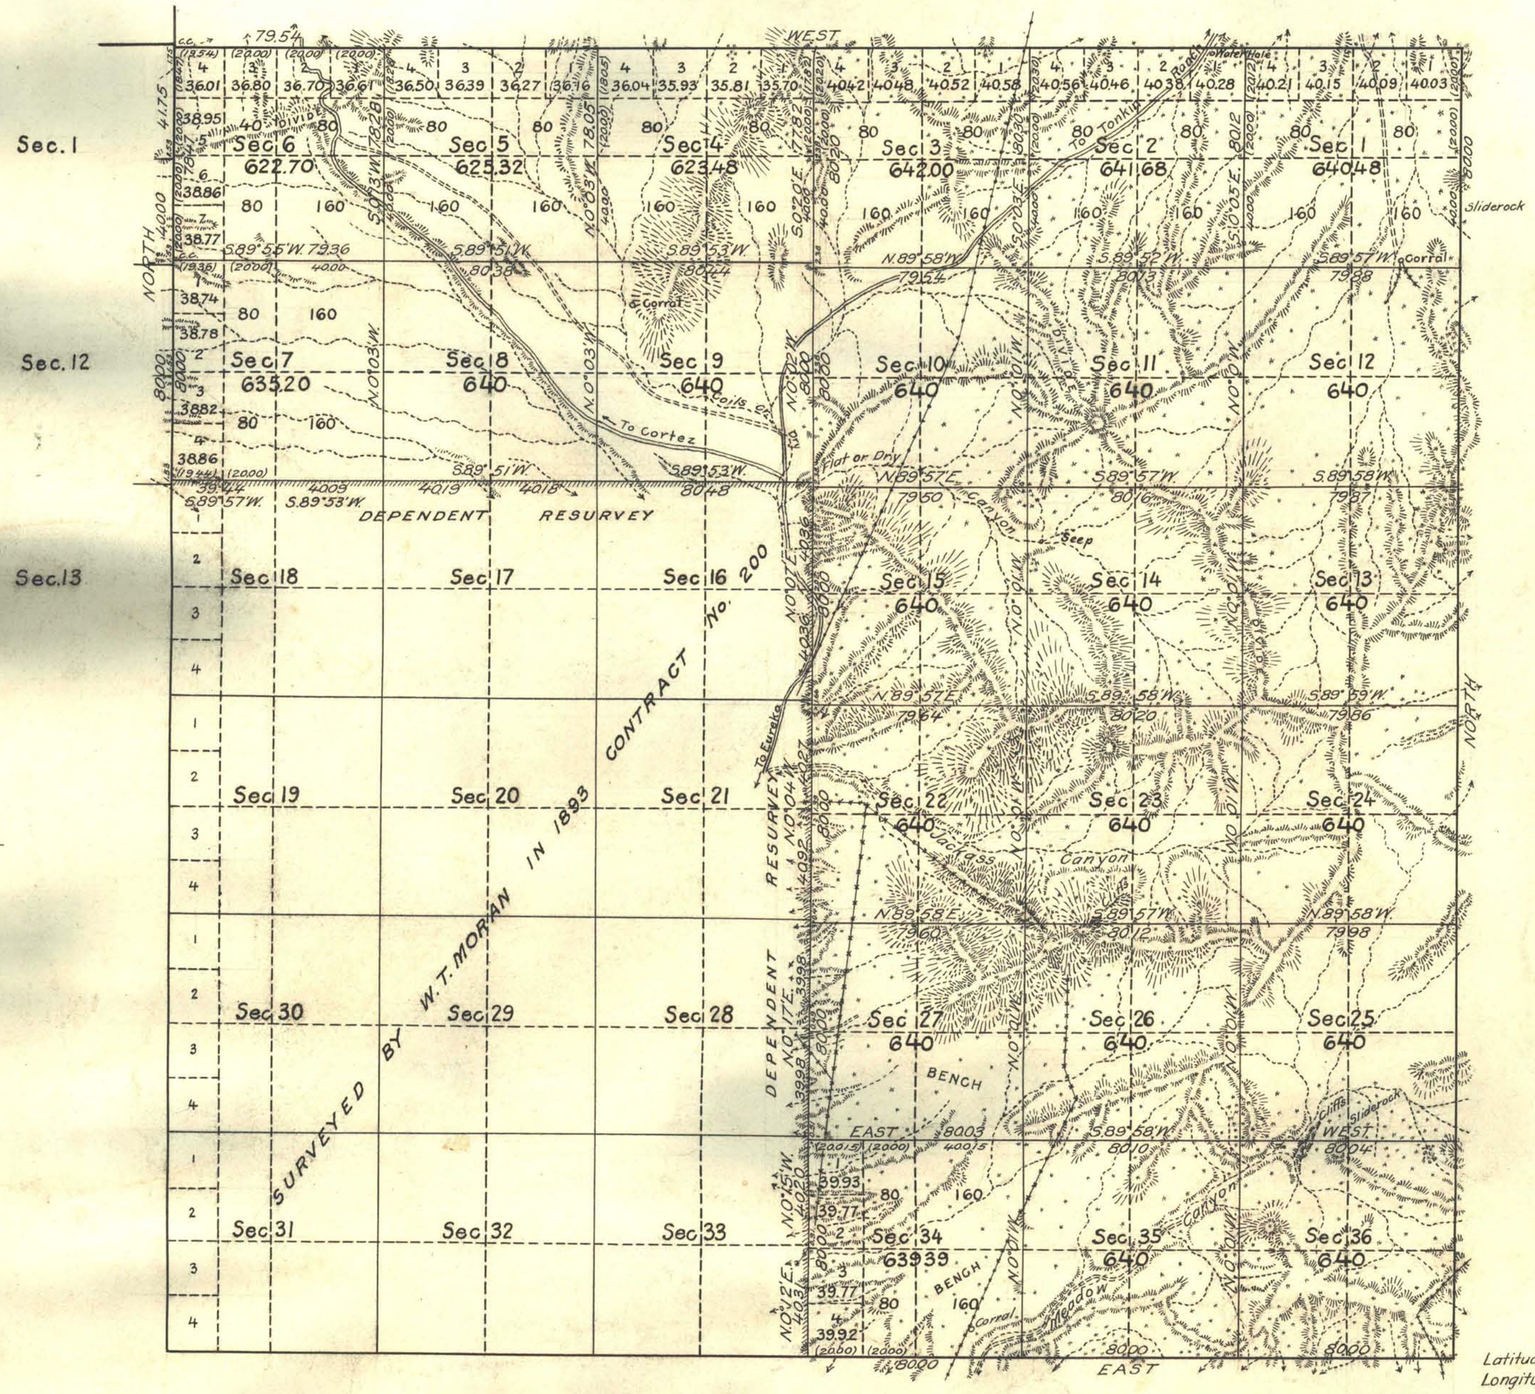

Latitude 39°50 N.
Longitude 116°24 W.

Mean Magnetic Declination, N.17°15'E. Scale: 40 Chains to an Inch. Area Surveyed, 15310.25 Acres.

LINES DESIGNATED	BY WHOM SURVEYED	GROUP Nº	GROUP DATE	MILEAGE MLS.	MILEAGE CHS.	WHEN SURVEYED BEGUN	WHEN SURVEYED COMPLETED
Exterior, N.E.&S.	Andrew Nelson	113	Sept. 18, 1926	14	79.54	Oct. 24, 1927	Nov. 25 1927
Subdivisional	" "	"	" " "	36	76.41	Oct. 21, 1927	Nov. 23, 1927
Exterior, W.	J.C. Clark	55	Mar. 23, 1917	2	.00	Aug. 4, 1917	Aug. 6, 1917
Miscellaneous							

J.R.C. Orig J.R.C. Comp.

Office of U.S. Supervisor of Surveys
Denver, Colorado, Nov. 1, 1928.
The above plat of Township No. 23 North Range No. 49 East of the Mount Diablo Meridian, Nevada is strictly conformable to the field notes of the survey thereof which have been examined and approved.

Frank W. Johnson
U.S. Supervisor of Surveys.

DEPARTMENT OF THE INTERIOR
GENERAL LAND OFFICE
Washington, D.C., February 18, 1929.
The survey represented by this plat having been correctly executed in accordance with the requirements of law and the regulations of this office, is hereby accepted.

Thos. Havell
Assistant Commissioner.

T23 N.R. 49 E