ORIGINAL

OFFICIALLY FILED
NEVADA STATE OFFICE
10:00 a.m., Jan. 6, 1976

TOWNSHIP 23 NORTH, RANGE 52 EAST, OF THE MOUNT DIABLO MERIDIAN, NEVADA

DEPENDENT RESURVEY

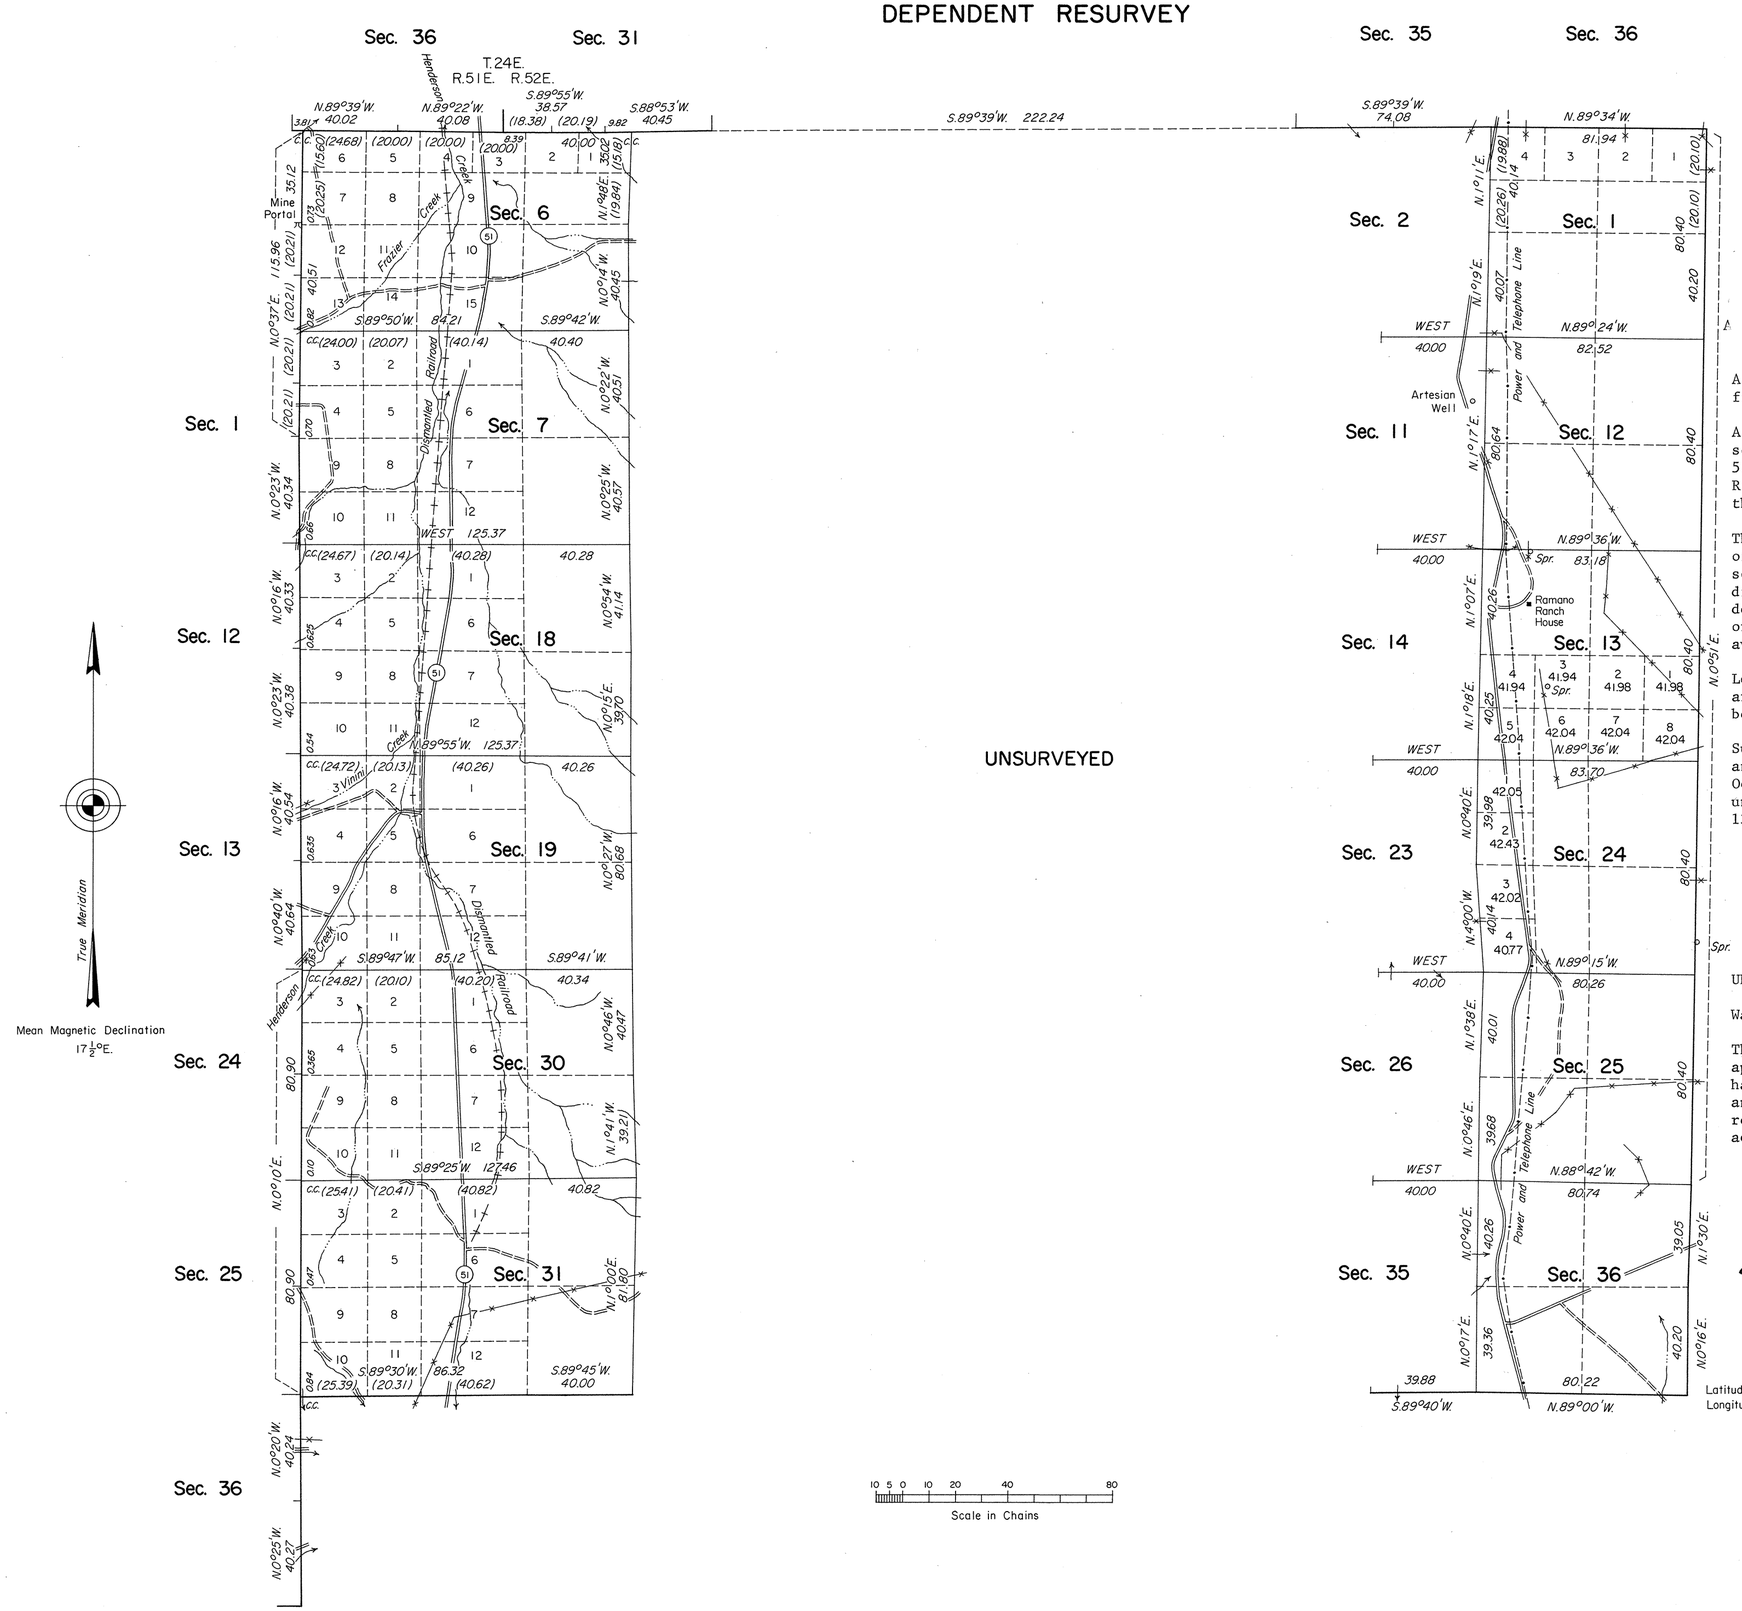

A history of surveys is contained in the field notes.

A dependent resurvey of portions of the south boundaries of Tps. 24 N., Rs. 51 and 52 E., and the east boundary of T. 23 N., R. 51 E., was executed concurrently under this same Group.

This plat represents a dependent resurvey of the east boundary, a portion of the south boundary, and a portion of the subdivisional lines of T. 23 N., R. 52 E., designed to restore the corners in their original locations according to the best available evidence.

Lottings and areas, except as shown hereon, are as shown on the plats approved November 4, 1879, and March 3, 1894.

Survey executed by Gerald W. Hochstrasser and James R. Munson, Cadastral Surveyors, October 27, 1972, to October 26, 1973, under Special Instructions dated October 13, 1972, for Group No. 493, Nevada.

UNITED STATES DEPARTMENT OF THE INTERIOR
BUREAU OF LAND MANAGEMENT
Washington, D.C. December 10, 1975

This plat is strictly conformable to the approved field notes, and the survey, having been correctly executed in accordance with the requirements of law and the regulations of this Bureau, is hereby accepted.

For the Director

Bernard W. Halvorson
Chief, Division of Cadastral Survey

Latitude 39°49'21.913" N.
Longitude 116°03'08.823" W.

Ja/wo