OFFICIALLY FILED
NEVADA STATE OFFICE
10:00 a.m. 5-26-86

ORIGINAL

TOWNSHIP 23 NORTH, RANGE 55 EAST, OF THE MOUNT DIABLO MERIDIAN, NEVADA

DEPENDENT RESURVEY AND SURVEY

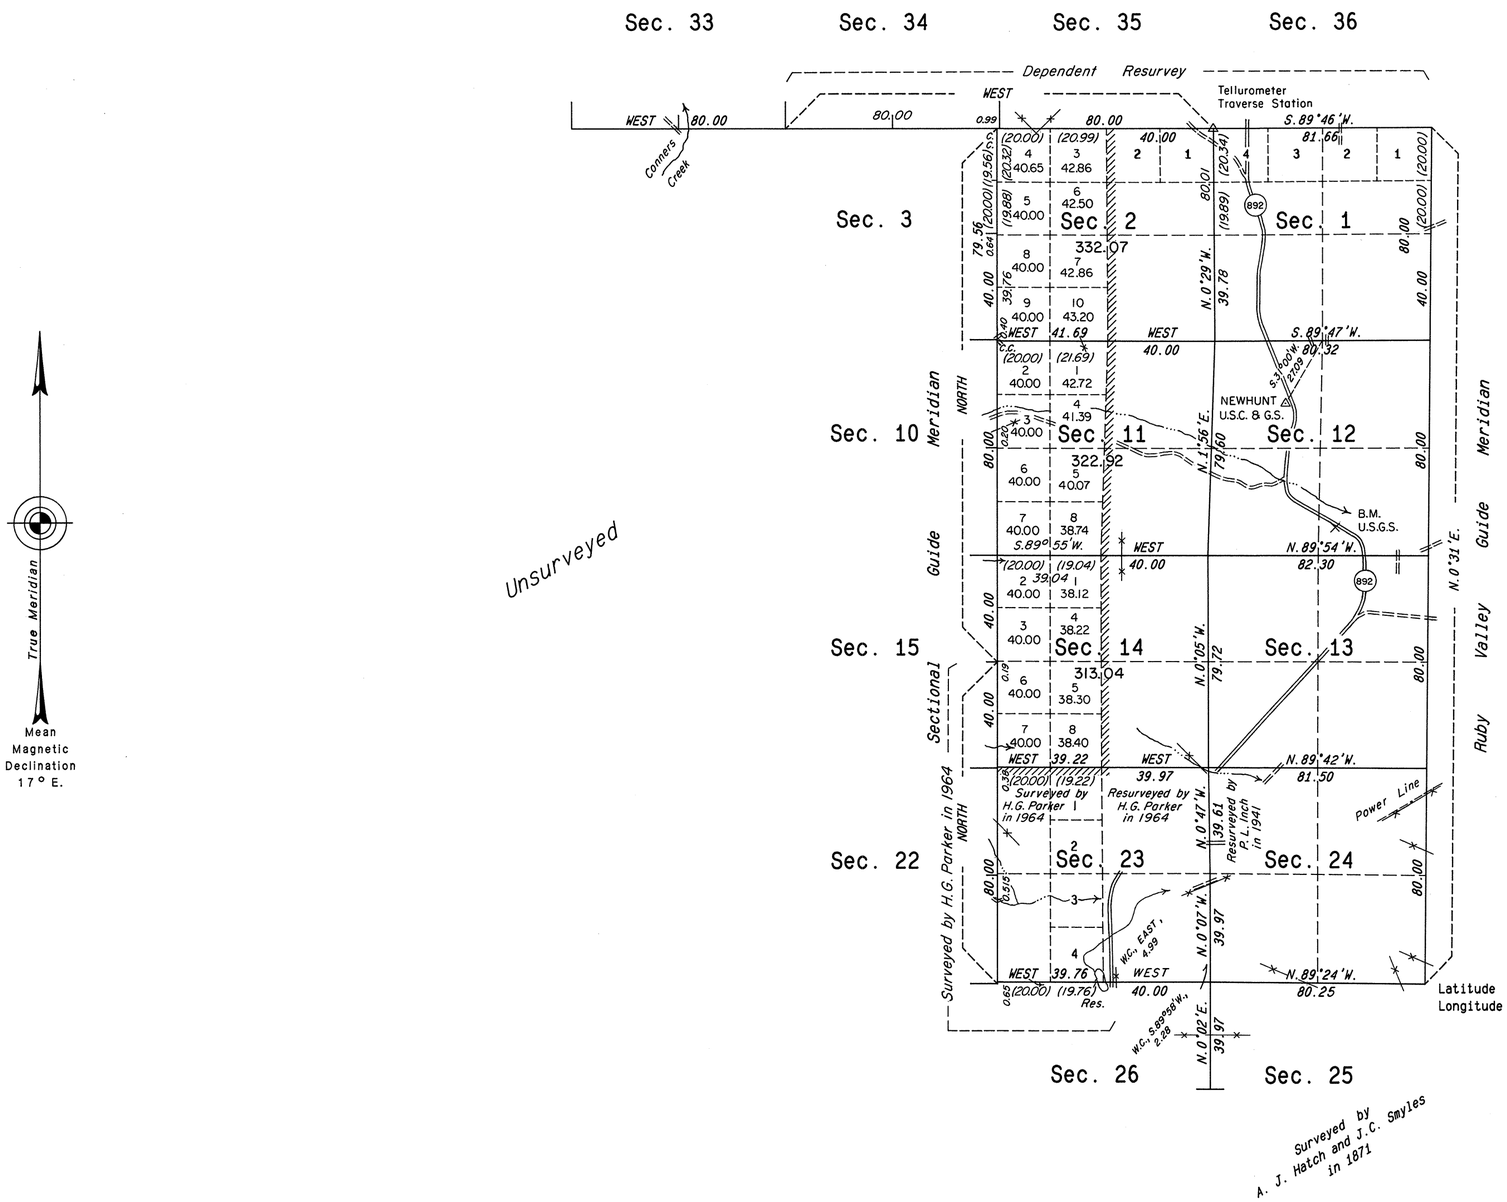

History of the earlier surveys is contained in the field notes.

A dependent resurvey and survey of a portion of the south boundary of T. 24 N., R. 55 E. was executed concurrently under this same Group.

This plat represents a dependent resurvey of a portion of the east boundary (Ruby Valley Guide Meridian) and a portion of the subdivisional lines, designed to restore the corners in their true original locations according to the best available evidence and the survey of a portion of subdivisional lines of T. 23 N., R. 55 E., Mount Diablo Meridian, Nevada.

Lottings and areas are as shown on plats approved December 30, 1871 and October 6, 1964.

Survey executed by James A. Mack and Ronald E. Williams, Cadastral Surveyors, beginning June 28, 1984, and completed October 8,1984, under Special Instructions dated June 22, 1984 for Group No.615, Nevada.

Latitude 39°50'35.6" N.
Longitude 115°43'10.7" W.

UNITED STATES DEPARTMENT OF THE INTERIOR
BUREAU OF LAND MANAGEMENT

Reno, Nevada March 14, 1986

This plat is strictly conformable to the approved field notes, and the survey, having been correctly executed in accordance with the requirements of law and the regulations of this Bureau, is hereby accepted.

For the Director

Lacel E. Bland

Chief Cadastral Surveyor

JAB/GMJ

JRM

T. 23 N., R. 55 E., M.D.M.