Township No. 23 North Range No. 56 East Mount Diablo Meridian

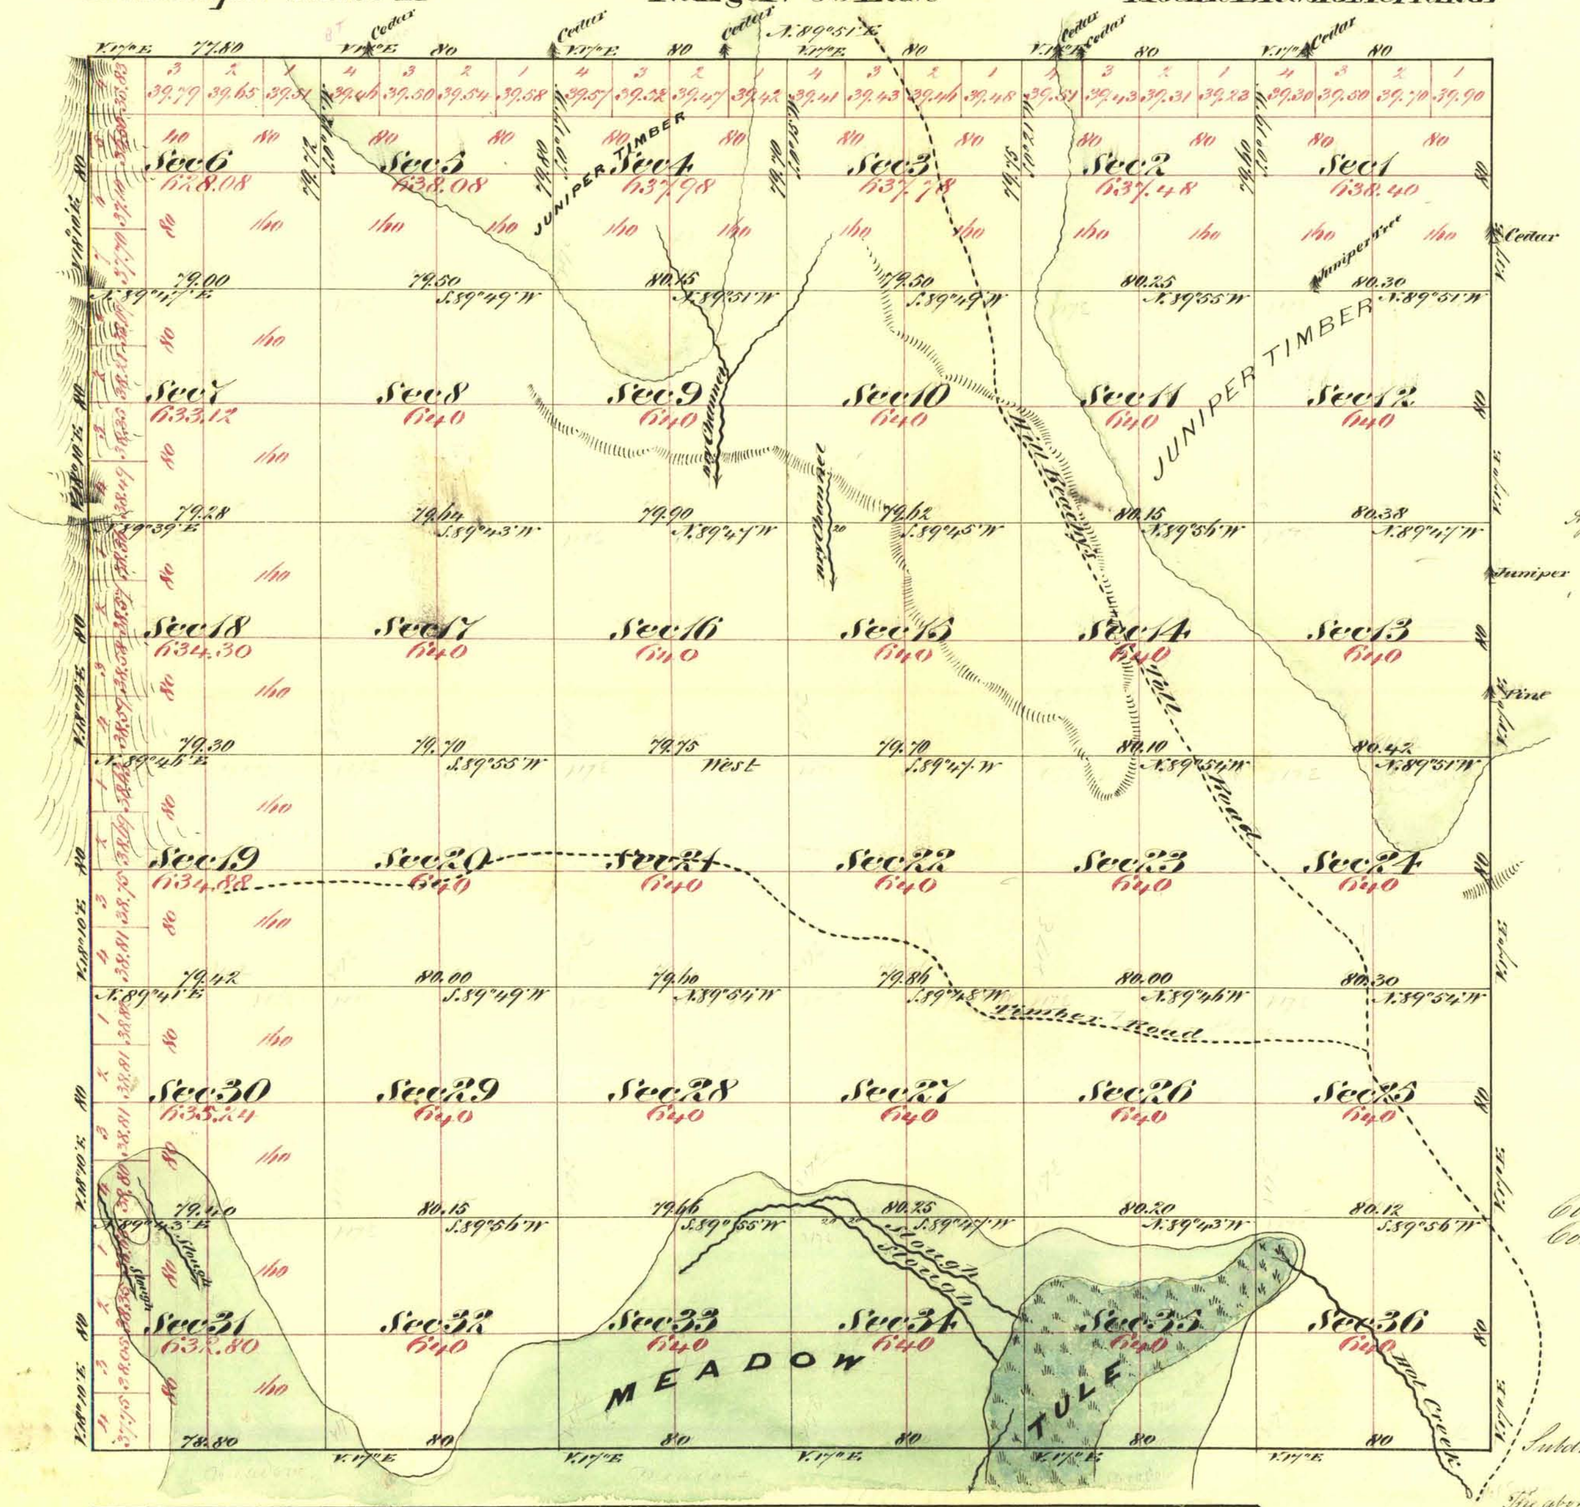

Aggregate Area of Public Land 22,986.14 Acres

Commenced February 12th 1872
Completed " 20th "

Subdivision lines not otherwise noted run with a Variation of 17° E

Surveys Designated	By Whom Surveyed	Date of Contract	Amount of Surveys Mls	chs	lks	When Surveyed	No. Con.
West Boundary of Township	C. C. Tracy	March 27th 1868	6	00	00	1868	13
Rest of Township lines	A. P. Hatch & L. Smyles	September 11th 1871	17	76	60	1871	47
Subdivision lines	" " " " "	December 15th 1871	59	74	17	Febuary 1872	49

The above Map of Township No. 23 North Range No. 56 East Mount Diablo Meridian is strictly conformable to the field notes of Surveys thereof on file in this Office which have been examined and approved

U. S. Surveyor Generals Office
Virginia City Nevada
March 15th 1872

E. S. Davis
U. S. Surveyor Genl. Nevada

2301

T23N, R56E V.D.