ORIGINAL

TOWNSHIP 23 NORTH, RANGE 57 EAST, OF THE MOUNT DIABLO MERIDIAN, NEVADA

DEPENDENT RESURVEY

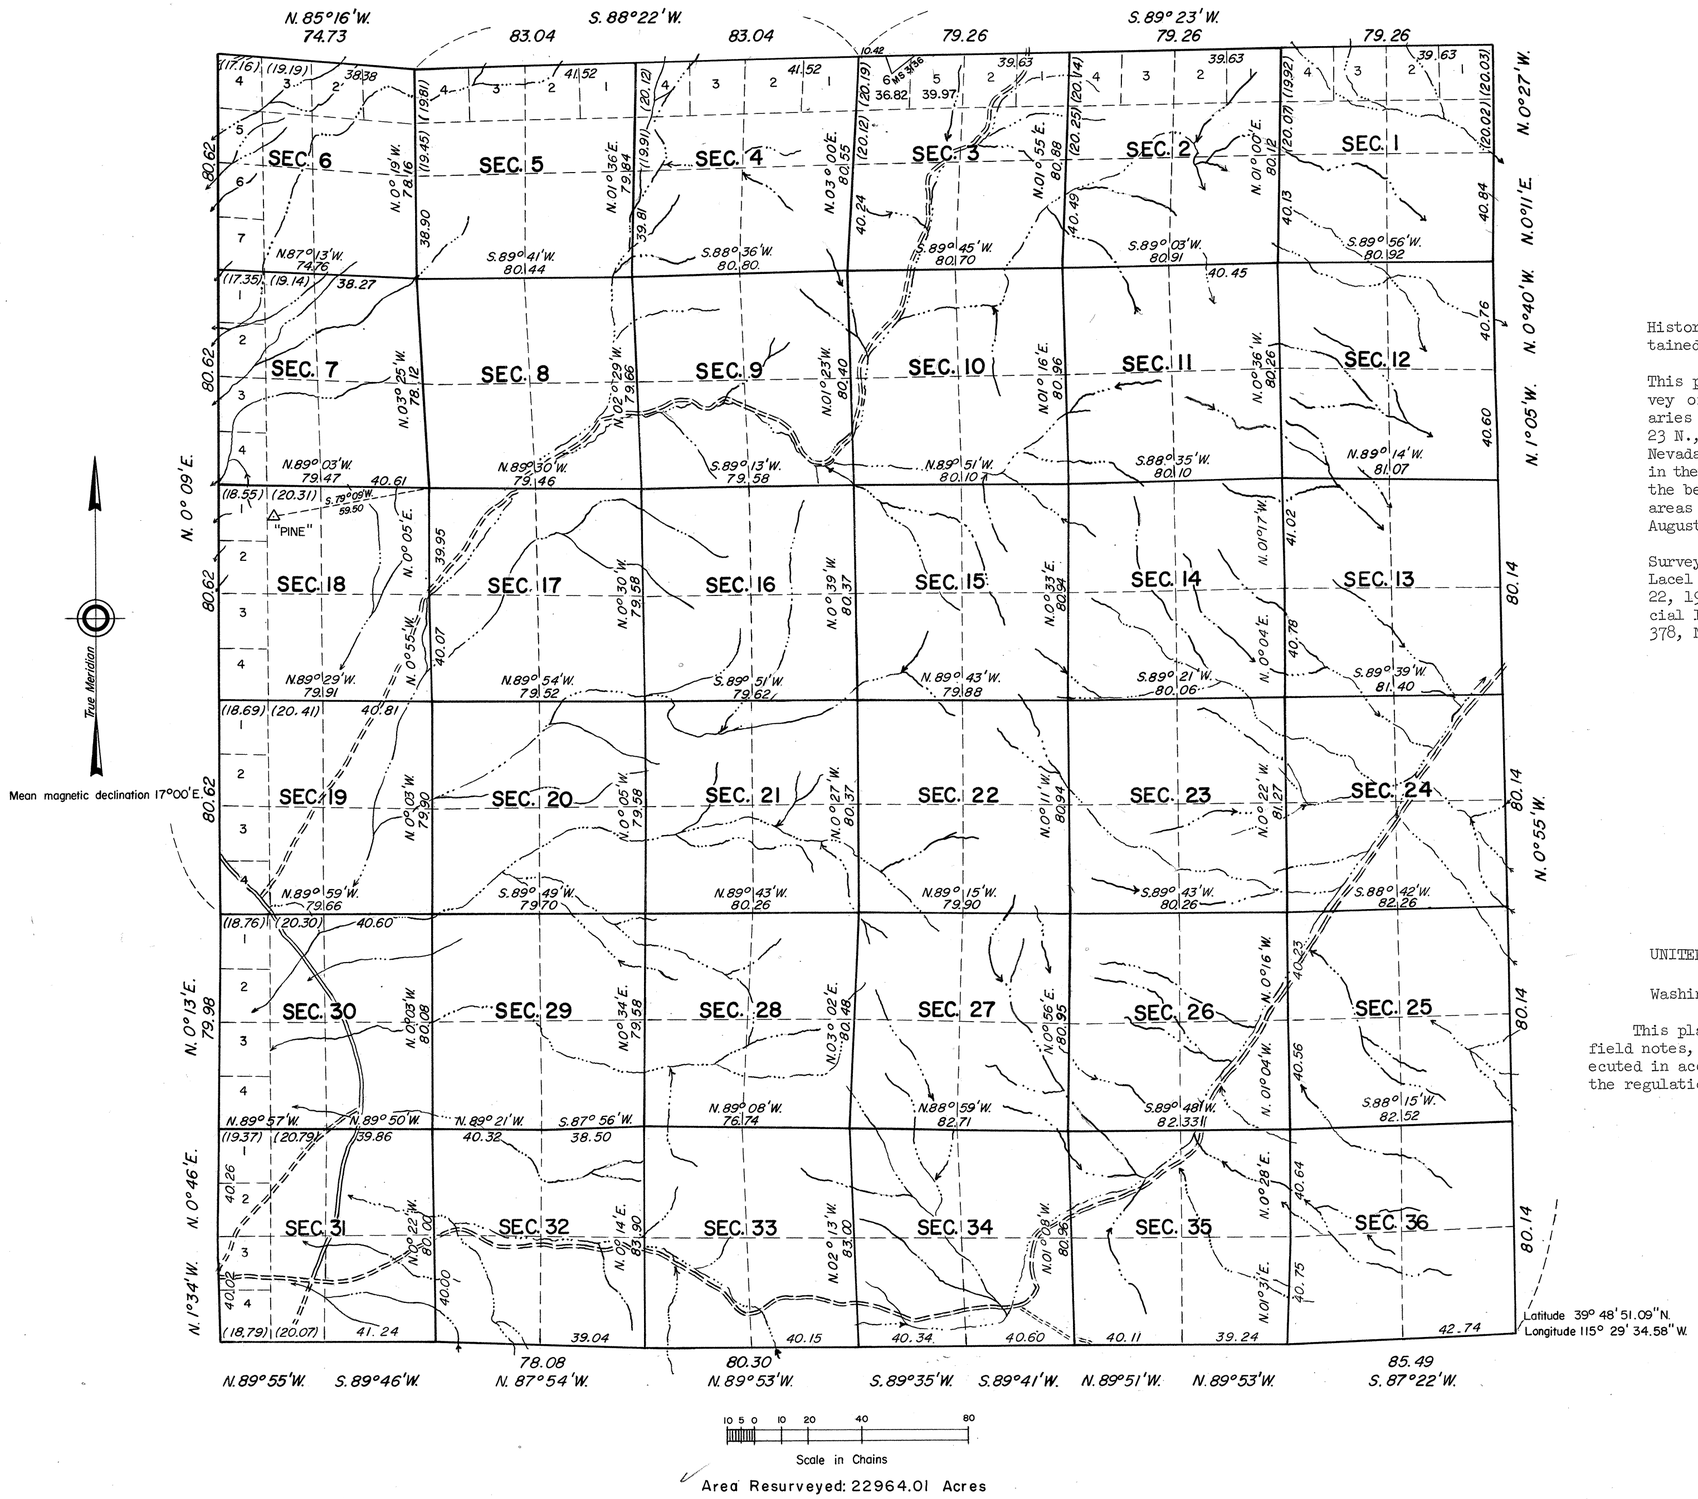

Area Resurveyed: 22964.01 Acres

History of the earlier surveys is contained in the field notes.

This plat represents a dependent resurvey of the south, west, and north boundaries and the subdivisional lines of T. 23 N., R. 57 E., Mount Diablo Meridian, Nevada, designed to restore the corners in their original locations, according to the best available evidence; lottings and areas are as shown on the plat approved August 15, 1883.

Survey executed by Horace G. Parker, Lacel E. Bland and DeWitt A. Crain, June 22, 1959 to September 27, 1961 under Special Instructions dated May 1, 1959 Group 378, Nevada.

UNITED STATES DEPARTMENT OF THE INTERIOR
BUREAU OF LAND MANAGEMENT
Washington, D.C. January 22, 1963

This plat is strictly conformable to the approved field notes, and the survey, having been correctly executed in accordance with the requirements of law and the regulations of this Bureau, is hereby accepted.

For the Director

E. E. Remington

Chief, Division of Engineering

2381 A.

T23N, R57E.