Township No. 24 North Range No. 55 East Mount Diablo Meridian

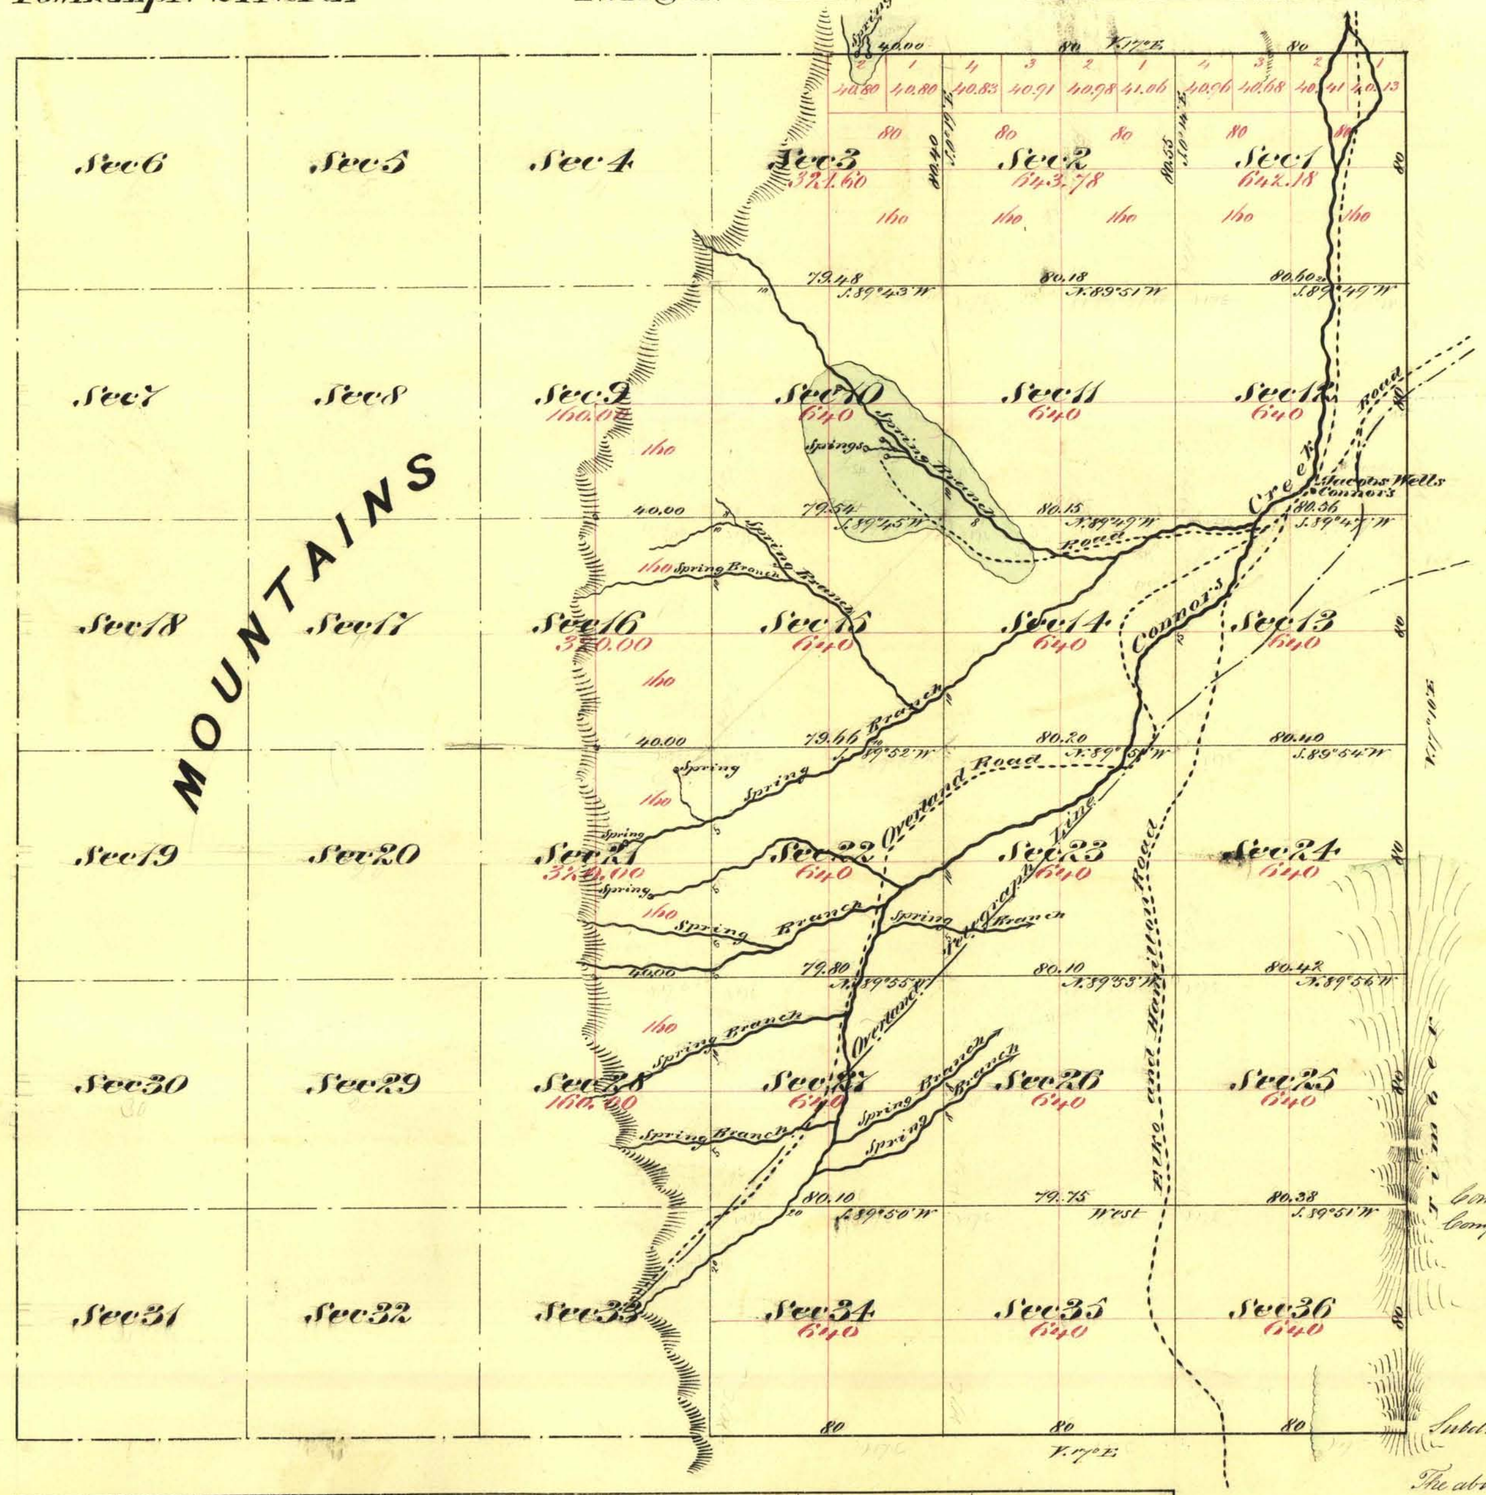

Aggregate Area of Public Land (Surveyed) 12.167.56 Acres
Estimated " " Mountains (unsurveyed) 10.771.20 "
Aggregate 22.938.76 "

Commenced Decr 5th 1871
Completed " 9th 1871

Subdivision lines not Otherwise noted run with a Variation of 17° East

Surveys Designated	By Whom Surveyed	Date of Contract	Amount of Surveys Mls chs lks	When Surveyed	No. Con.
East Boundary of Township	C. C. Tracy	March 27th 1868	6 00 00	1868	13
North & South Boundary of Tp	A. J. Hatch & J. C. Smyles	September 11th 1871	5 40 00	1871	47
Subdivision lines	" " " " "	" " "	33. 42. 27	December 1871	"

The above Map of Township No. 24 North Range No. 55 East Mount Diablo Meridian is strictly conformable to the field notes of the Surveys thereof on file in this Office which have been examined and approved
U. S. Surveyor Generals Office
Virginia City Nevada
December 30th 1871

E. S. Davis
U. S. Surveyor General Nevada

2216

T24N, R55E V.D.