Township No. 24 North Range No. 56 East Mount Diablo Meridian

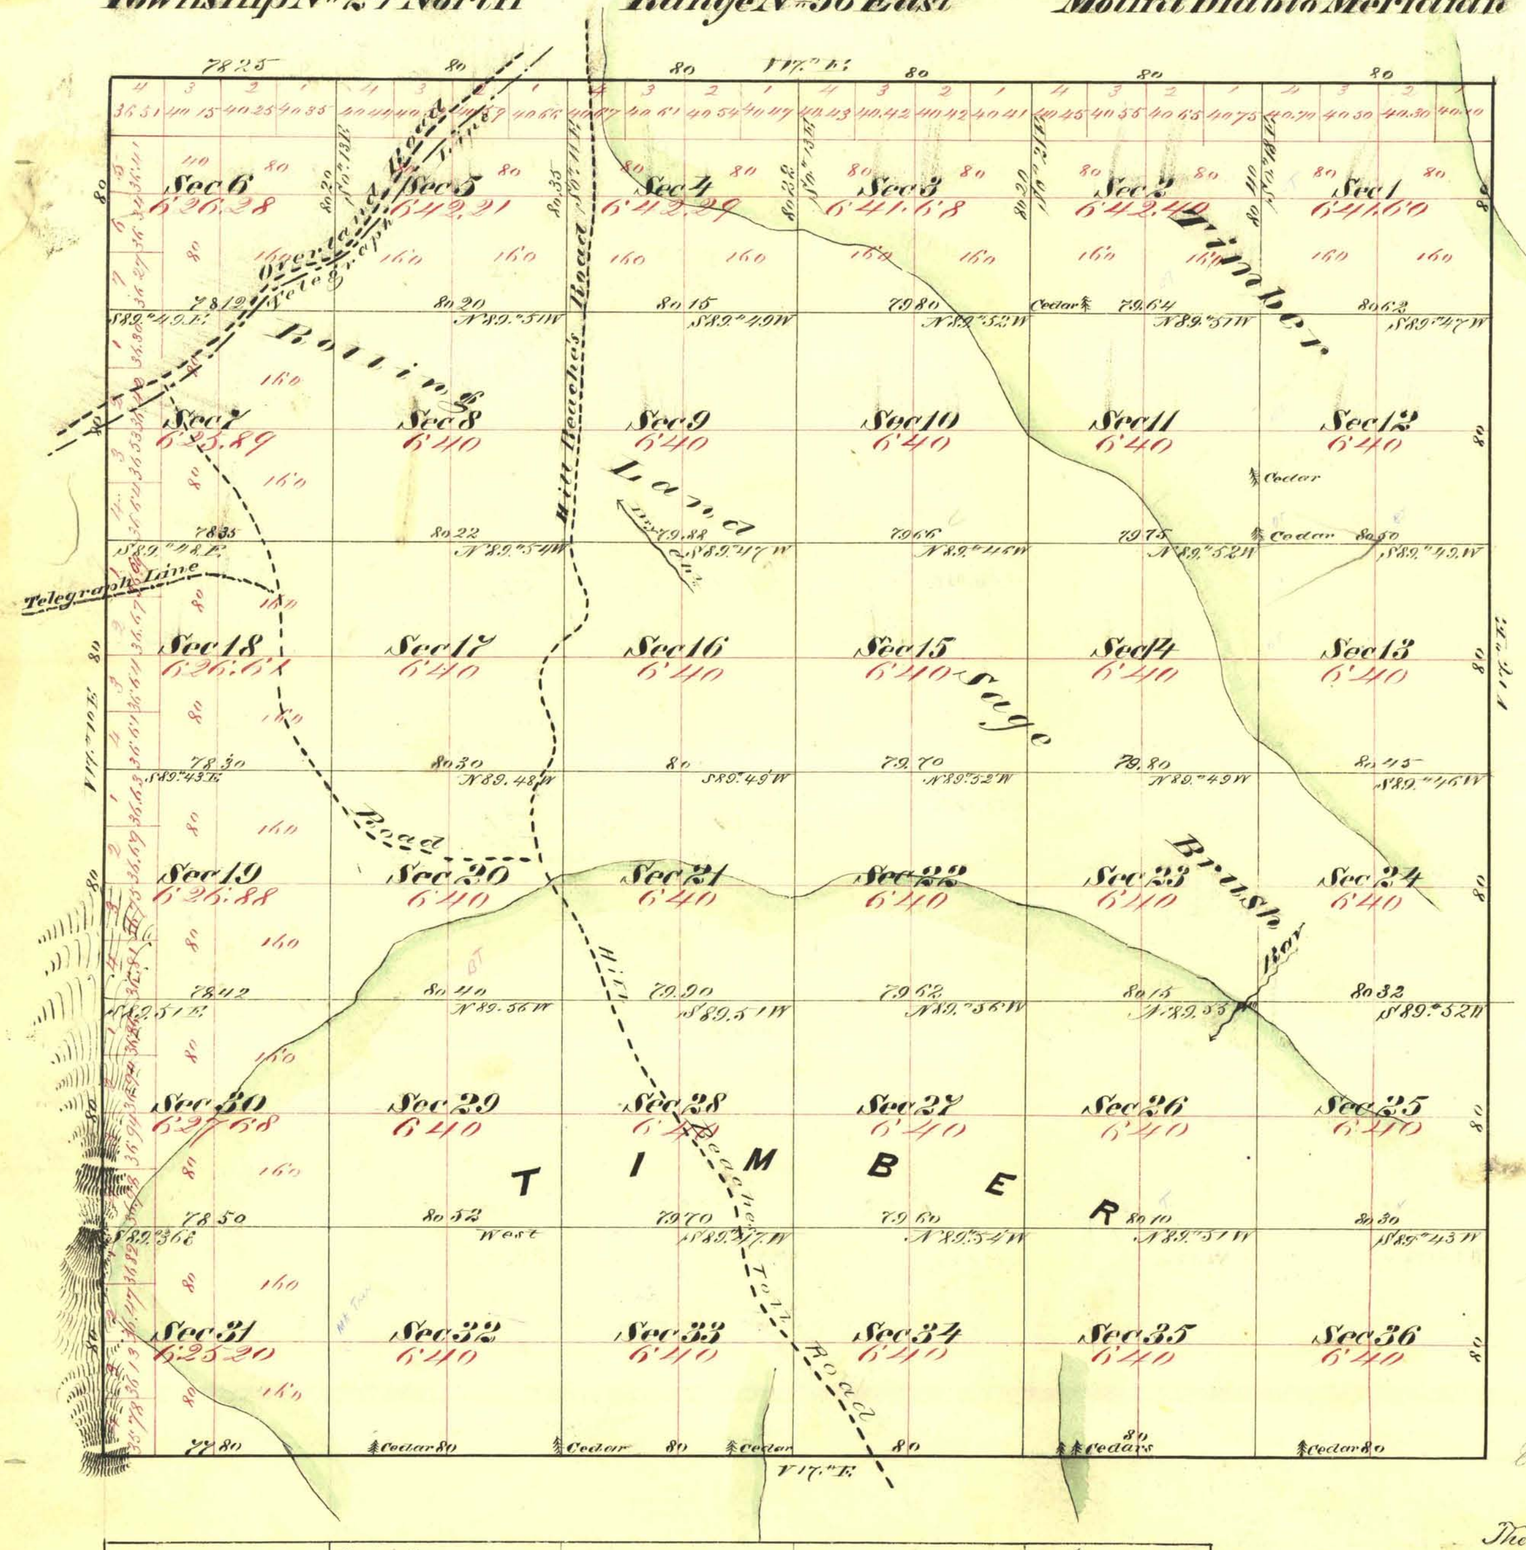

Aggregate Area of Public Land (Surveyed) 22.968.72 Acres

Commenced March 5th 1872
Completed " 12th 1872

Subdivision Lines not otherwise noted run with a Var 17E

Surveys Designated	By Whom Surveyed	Date of Contract	Amount of Surveys	When Surveyed	No. Corn.
W. Boundary of Township	C. C. Tracy	March 27th 1868	M 6 . Chs 00 . Lks 00	1868	13
N. & S. Bnds of Township	A. J. Hatch & J. E. Smyles	December 18th 1871	11 . 78 . 25	1871	19
Subdivisions "	" " " "	Sept 4 " 1871	59 . 74 . 34	March 1872 "	"
E. Boundary of Tp	" " " "		5 . 77 . 80	1871 "	47

The above Map of Township No. 24 North Range No. 56 E Mount Diablo Meridian is strictly conformable to the field notes of the surveys thereof on file in this Office, which have been examined and approved
U. S. Surveyor General's Office
Virginia City, Nevada
May 20th 1872

E. S. Davis
U. S. Surveyor General, Nevada

2302

V.D. T24N.R56E