TOWNSHIP No. 24 NORTH RANGE No. 60 EAST MOUNT DIABLO MERIDIAN

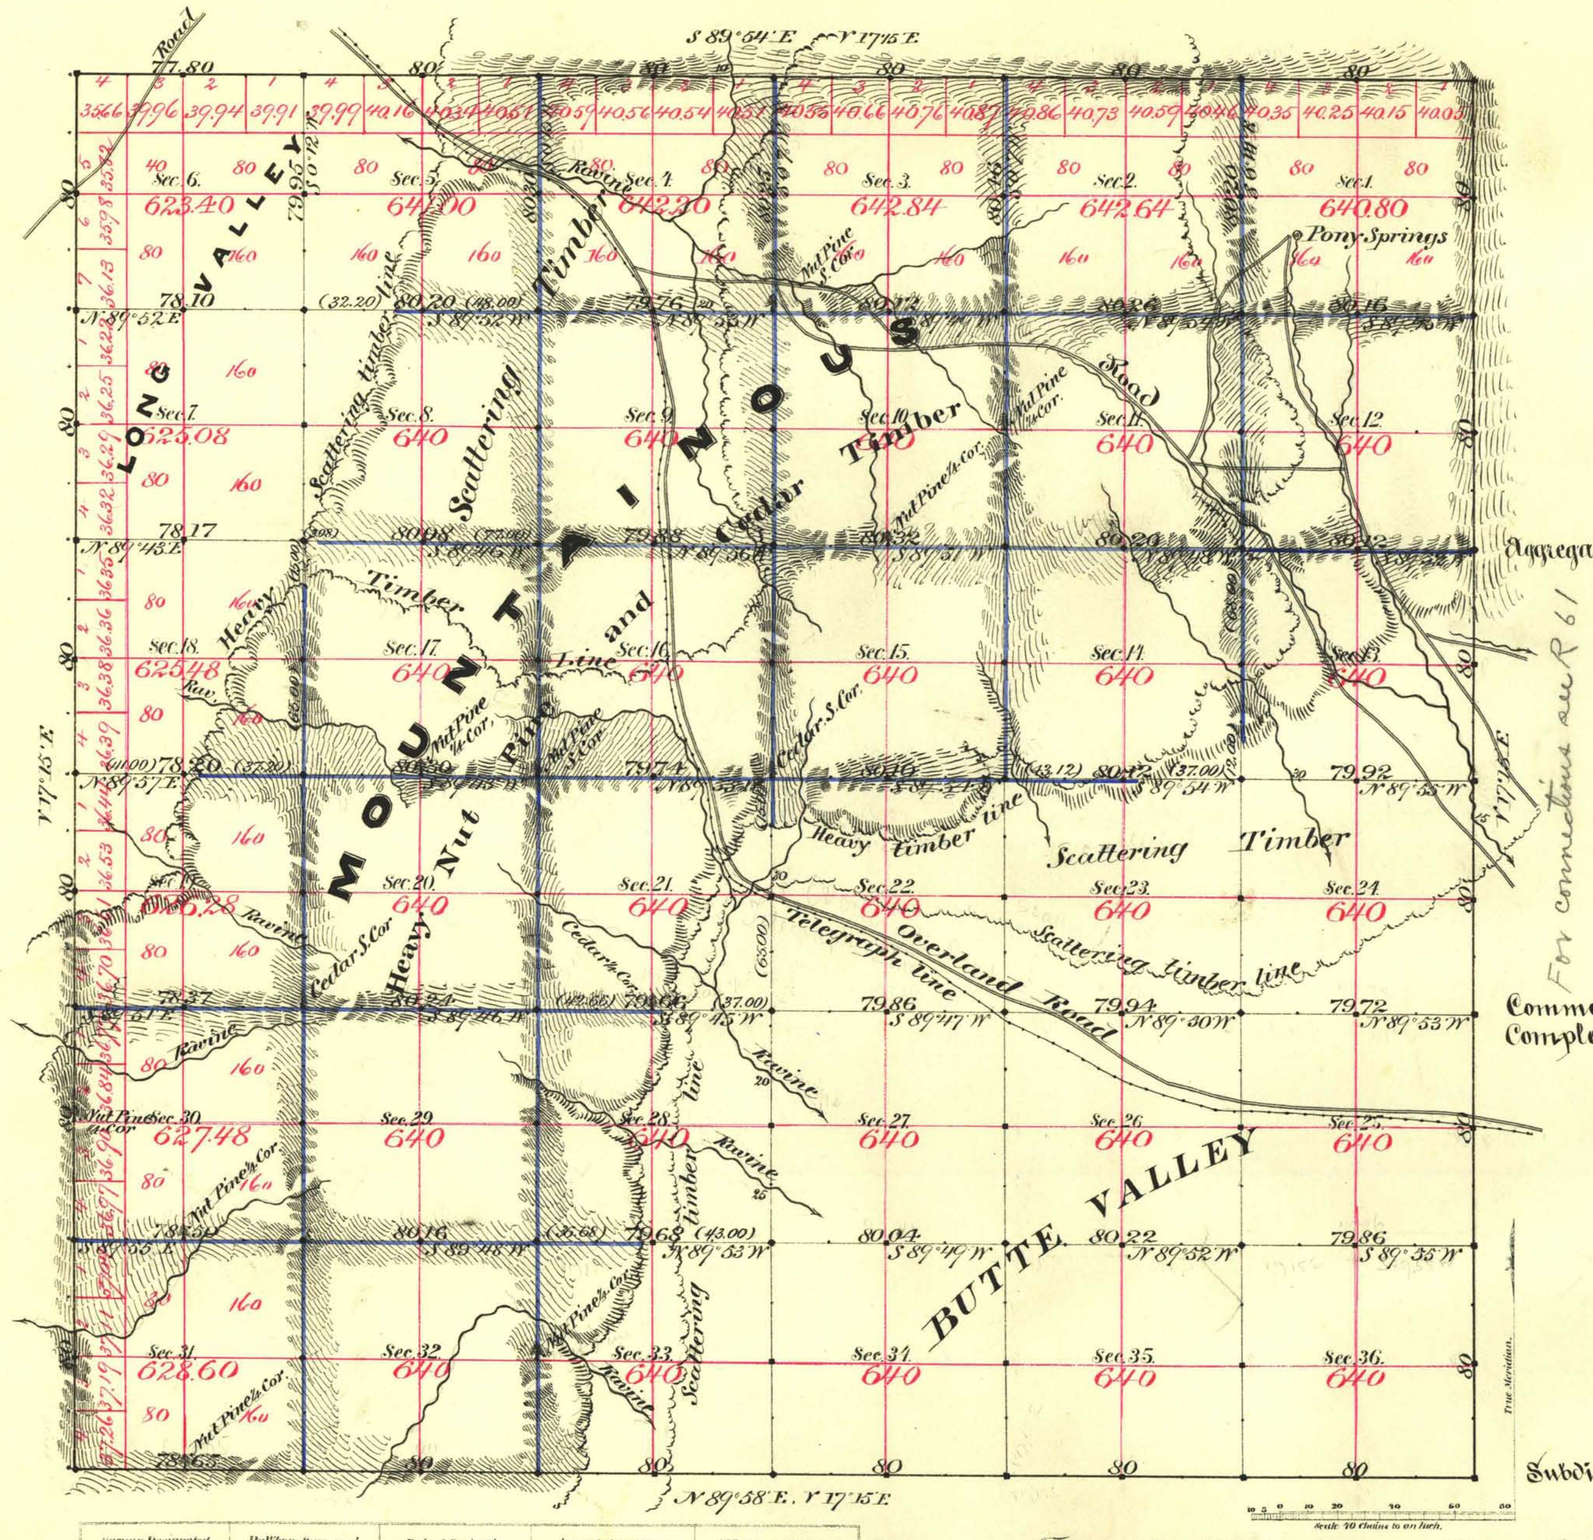

Aggregate Area of Public Land surveyed 22965.80 Ac.

For connections see R 61

Commenced August 25th 1883
Completed September 1st "

Subdivisions run with a Variation of 17°15 East

Surveys Designated.	By Whom Surveyed.	Date of Contract.	Amount of Surveys.	When Surveyed.	No. Con.
Township lines	Bell & Bell	March 1st 1883	23 - 76 - 45	1883	162
Section " blk	Monroe & McClellan	July 19th 1883	22 - 31 - 06	Aug & Sept "	166
" " blue	" " "	" " "	37 - 32 - 10	" " " "	"

The above Map of Township No. 24 North of Range No. 60 East Mt Diablo Meridian is strictly conformable to the field notes of the survey thereof on file in this Office, which have been examined and approved.

Surveyor General's Office, Reno. } C. C. Powning
January 19th 1884 Surv. Gen'l of Nevada.

2574

T24N, R60E V.D.