TOWNSHIP Nº 24 NORTH. RANGE Nº 61 EAST. MOUNT DIABLO MERIDIAN

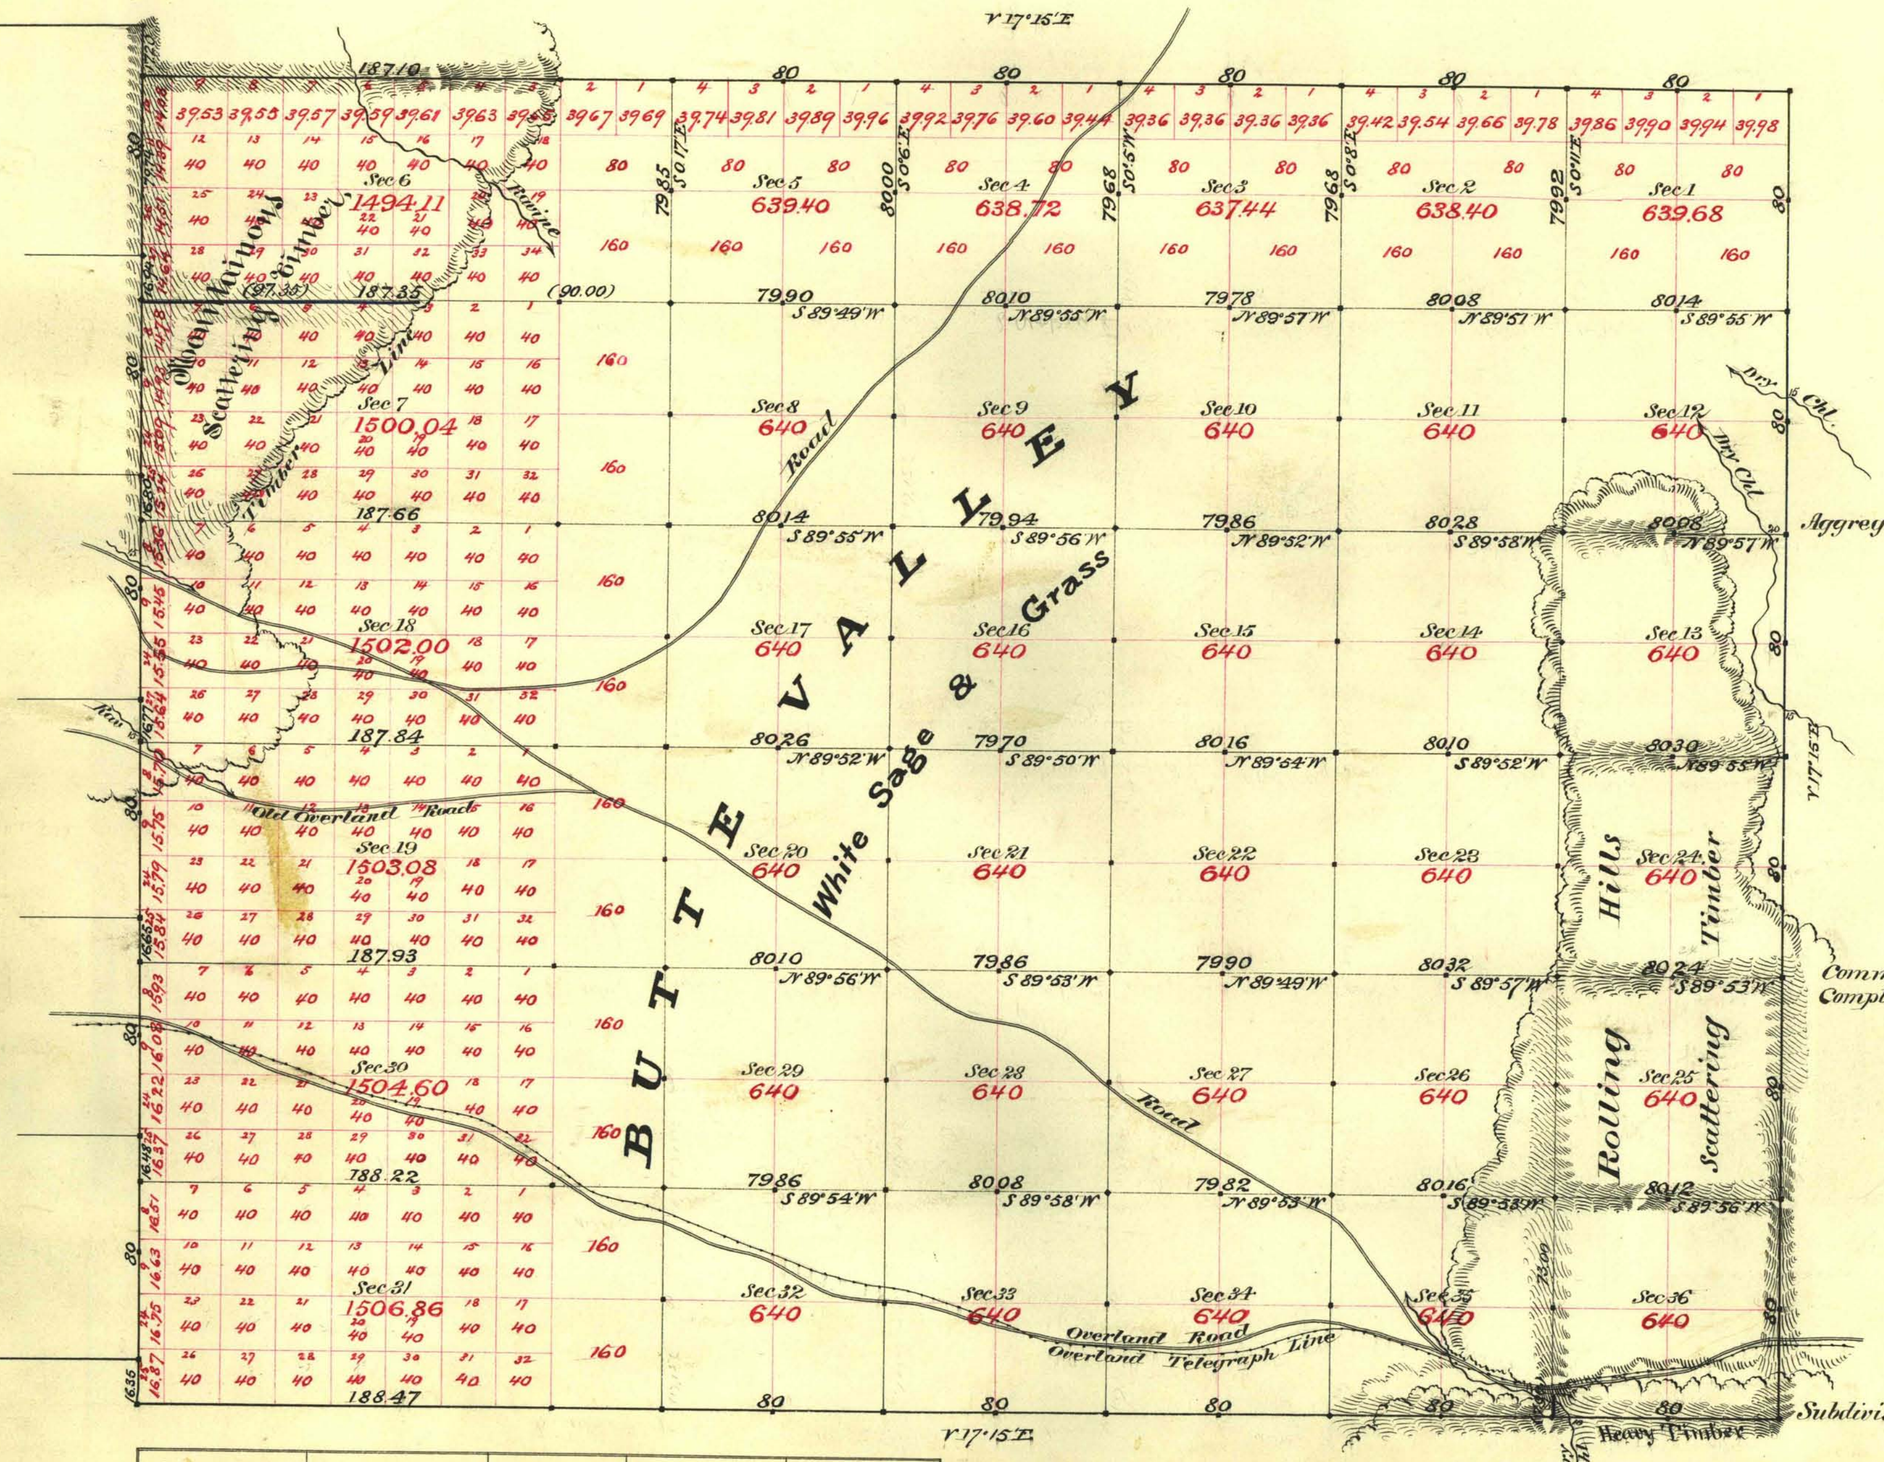

Surveys Designated	By whom Surveyed	Date of Contract	Amount of Surveys (Mls. – Chs. – Lks.)	When Surveyed.	Nº Corr
Township lines	Bell & Bell	March 1st 1883	26 – 55 – 31	1883	16'2
Section " black	Monroe & McClellan	July 19th "	65 – 35 – 06	Aug & Sept "	166
" " blue	" " "	" " "	1 – 24 – 36	" " " "	"
Connections	" " "	" " "	1 – 03 – 64	" " " "	"

2640

The above Map of Township Nº 24 North. Range Nº 61 East, Mount Diablo Meridian, is strictly conformable to the field notes of the Survey thereof on file in this Office, which have been examined and approved

Surveyor Generals Office, Reno
January 19th 1884

L. L. Downing,
U.S. Surv. Genl. of Nevada

T24N, R61E VD