TOWNSHIP Nº 25 NORTH RANGE Nº 36 EAST MOUNT DIABLO MERIDIAN

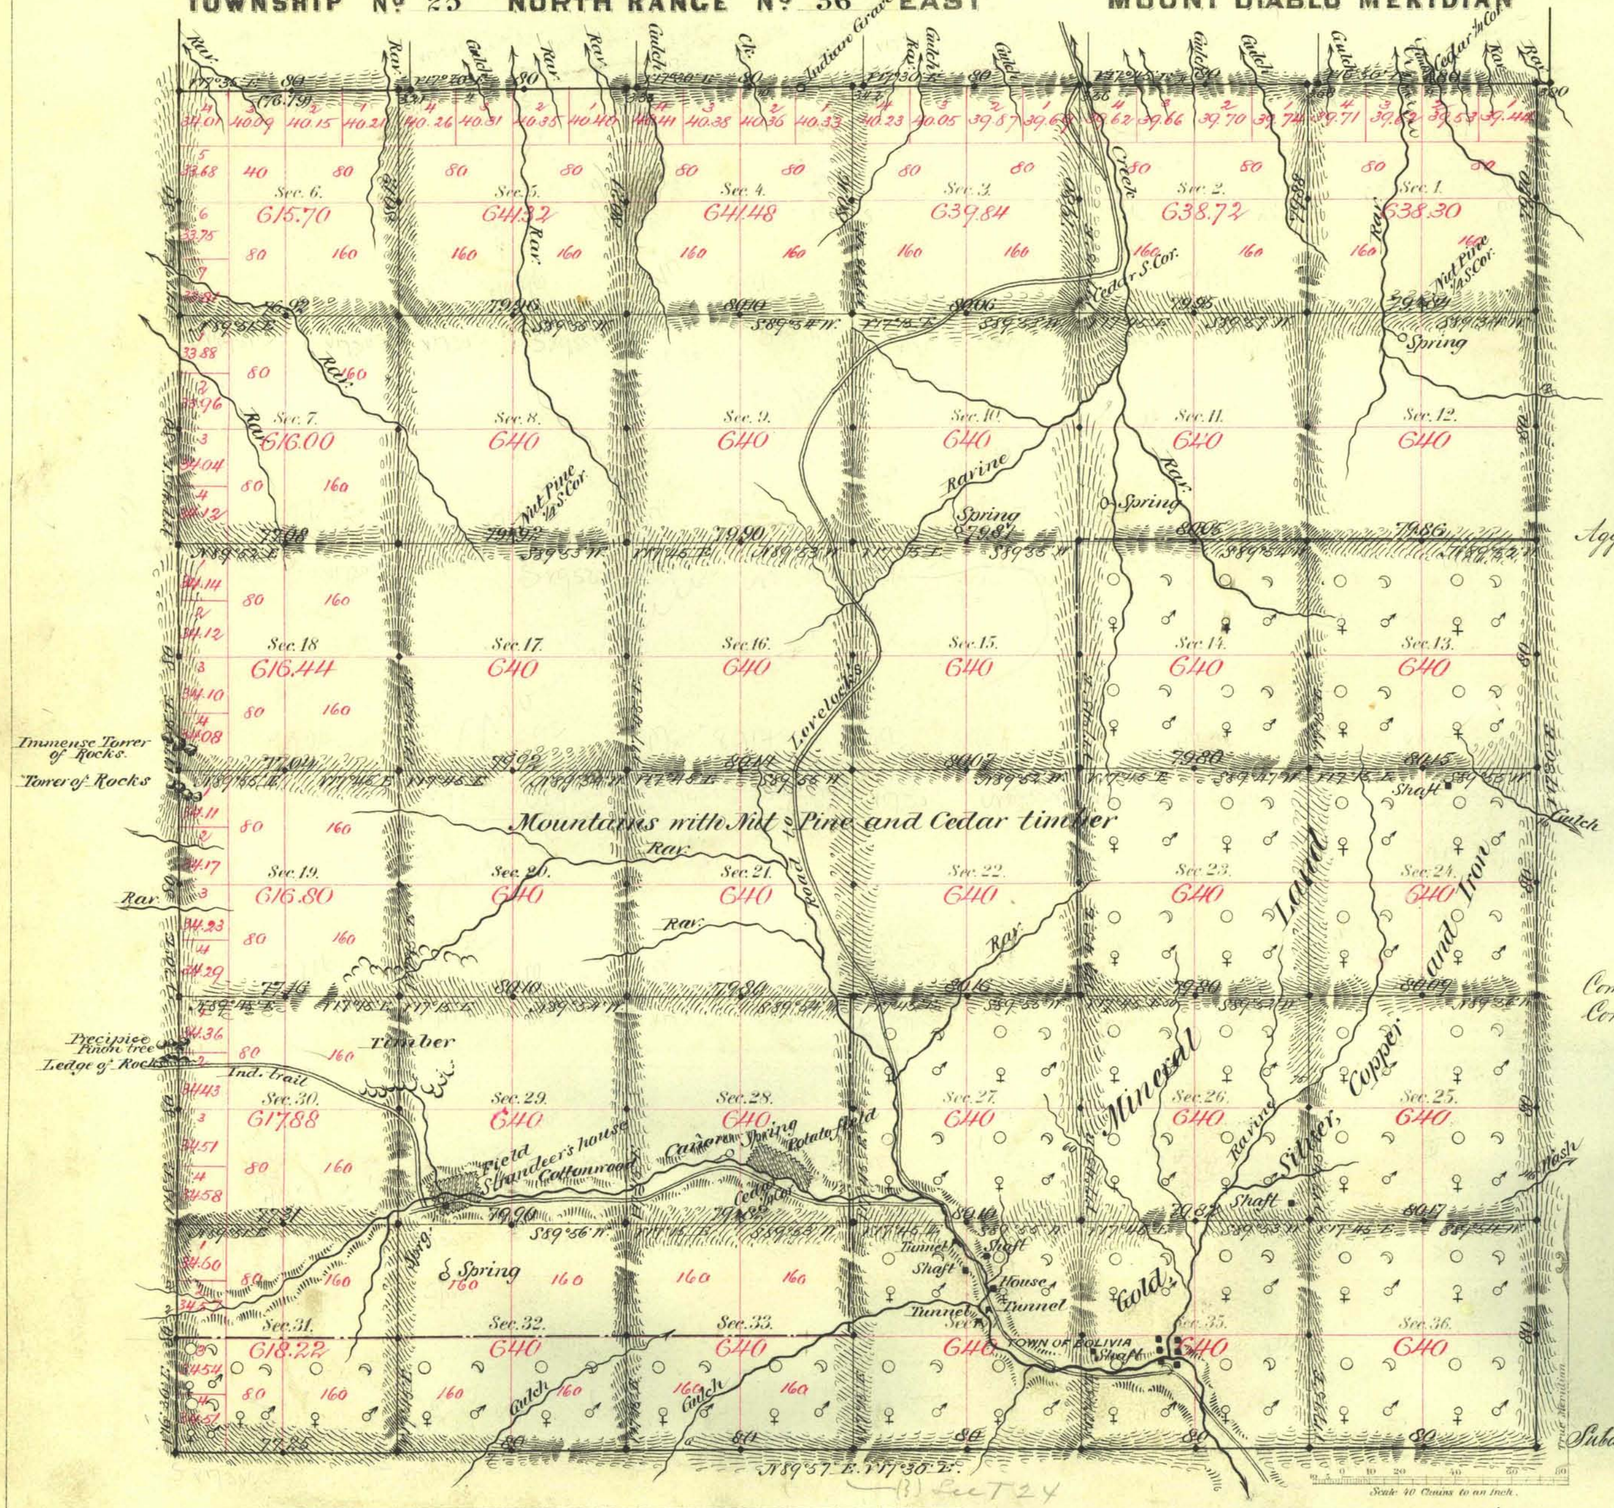

Aggregate Area of Public Land surveyed 15631.65 Acres.
" " " Mineral " " 7269.05 "
Aggregate 22900.70 "

Commenced August 25th 1882
Completed September 1st "

Subdivisions not noted run with a Variation of 17°30' East.

(3) See T 24

Surveys Designated	By Whom Surveyed	Date of Contract	Amount of Surveys	When Surveyed	Nº Corr.
West Boundary	W. Epler	June 12th 1867	36 – 00 – 00	1867	1
N. S. & E. "	Stewart & Conkling	Nov. 14th 1881	17 – 76 – 95	1881	132
Subdivns	R. W. Taylor	July 15th 1882	59 – 65 – 03	Aug. & Sept. 1882	148
Convergency	" " "	" " "	17 – 20	" " "	"

The above Map of Township Nº 25 North of Range Nº 36 East of Mt. Diablo Meridian is strictly conformable to the field notes of the survey thereof on file in this Office, which have been examined and approved.

Surveyor General's Office.
Reno, Nevada
December 11th 1882

E. S. Davis
Surr. Genl. Nevada

A. L. Bancroft & Co's Lith. S. F.

T25N., R36E.
VD