Group. 351 - T26 N, R41 E.

Township No. 25 North, Range No. 41 East, Mount Diablo Meridian

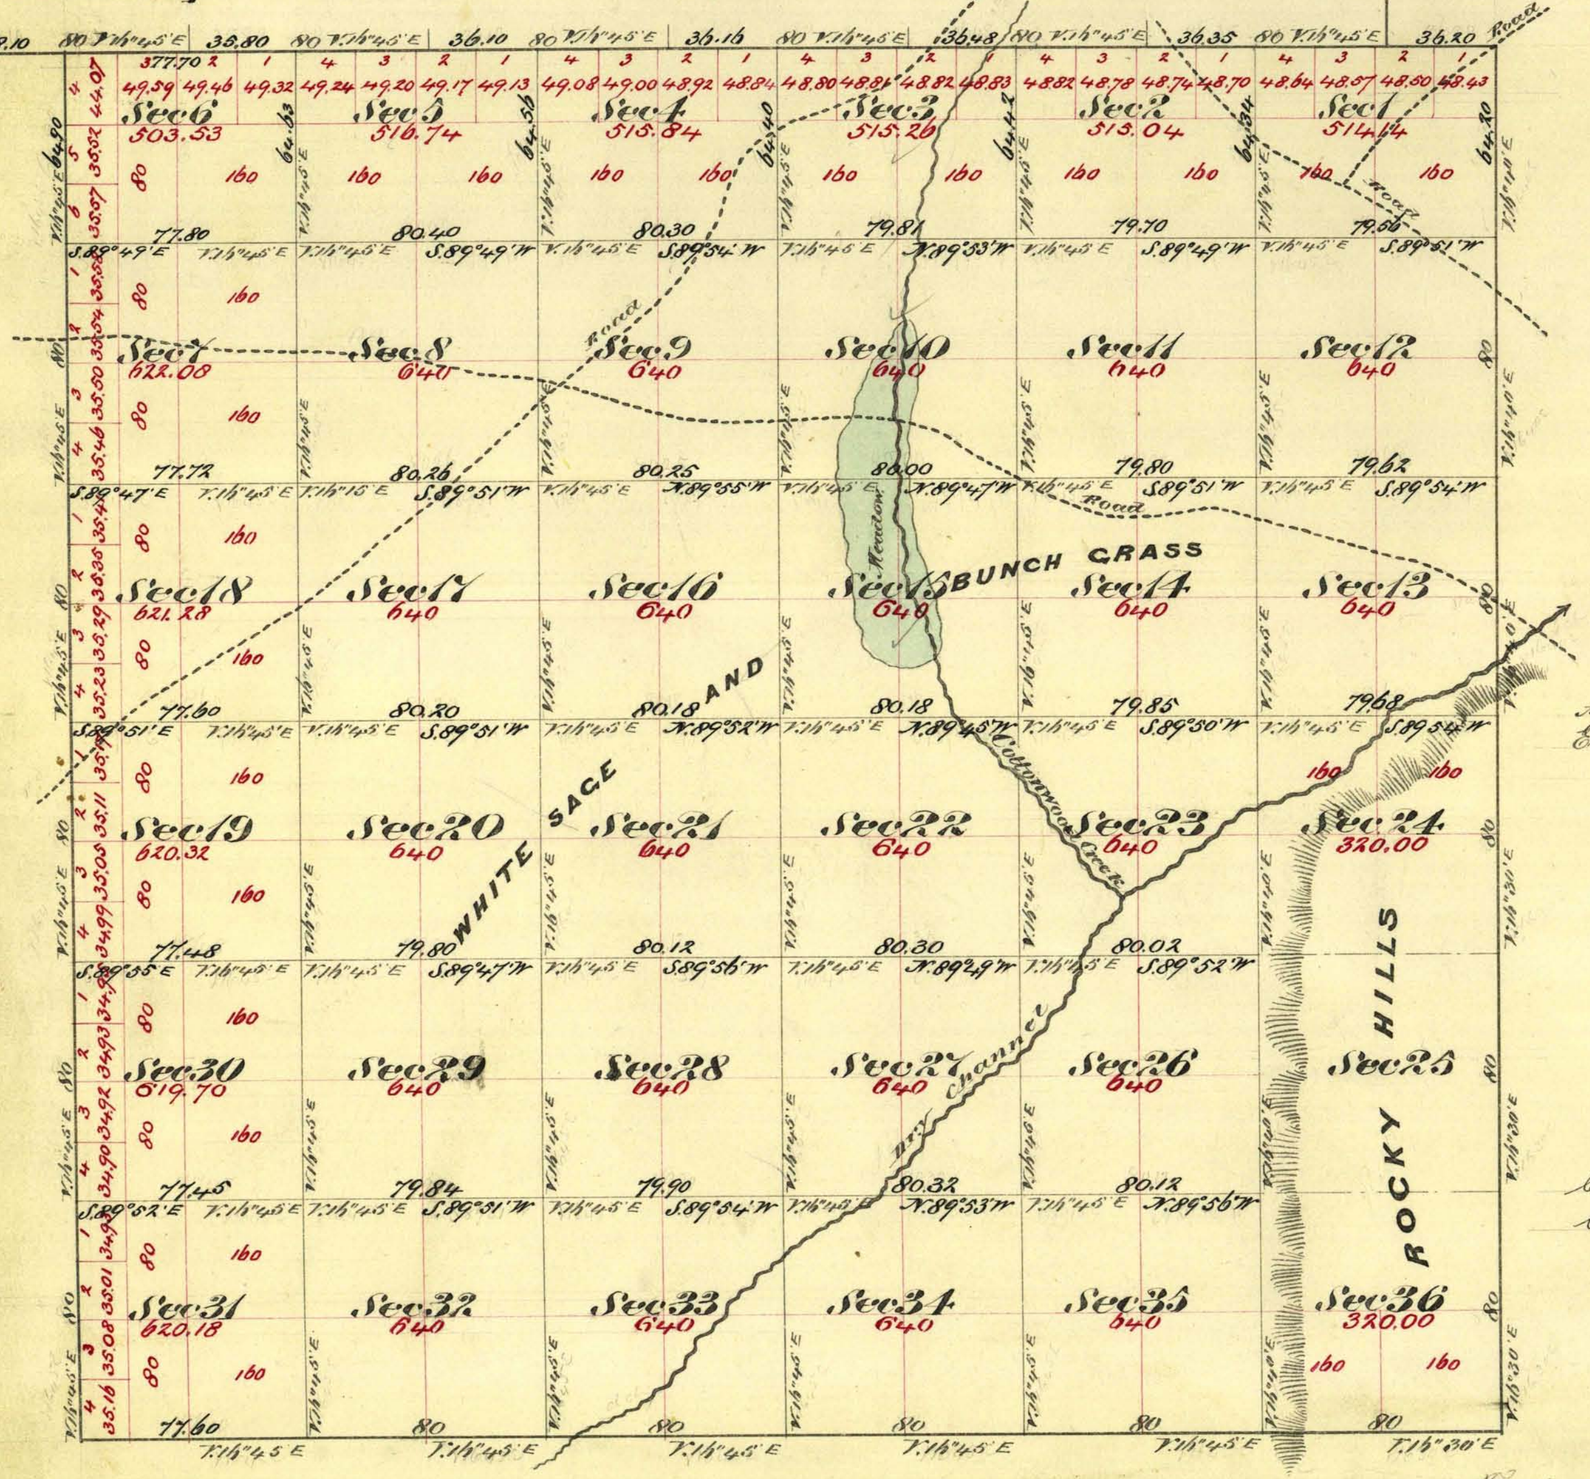

Aggregate Area of Public Land (Surveyed) 20.914.11 Acres
Estimated " " Mountains (unsurveyed) 1.280.00 "
Aggregate 22.194.11 "

Commenced April 5th 1876
Completed " 11th "

Surveys Designated	By whom Surveyed	Date of Contract	Amt of Survey Mls chs lks	When Surveyed	No. Cont.
North Boundary	D.H. Barker & W. Skinner	October 21st 1875	6 00 00	1875	72
Rest of Township lines	D.H. Barker & H. Eaton	January 27th 1876	17 40 70	1876	73
Subdivision lines	" " " "	" " "	34 70 41	April 1876	"
Convergency lines	" " " "	" " "	2 20 89	" "	"

The above Map of Township No. 25 North Range No. 41 East Mount Diablo Meridian is strictly conformable to the field notes of the Surveys thereof on file in this Office, which have been examined and approved

U. S. Surveyor Generals Office
Virginia City Nevada
May 8th 1876

E. S. Davis
U. S. Surveyor General Nevada

T25N, R41E