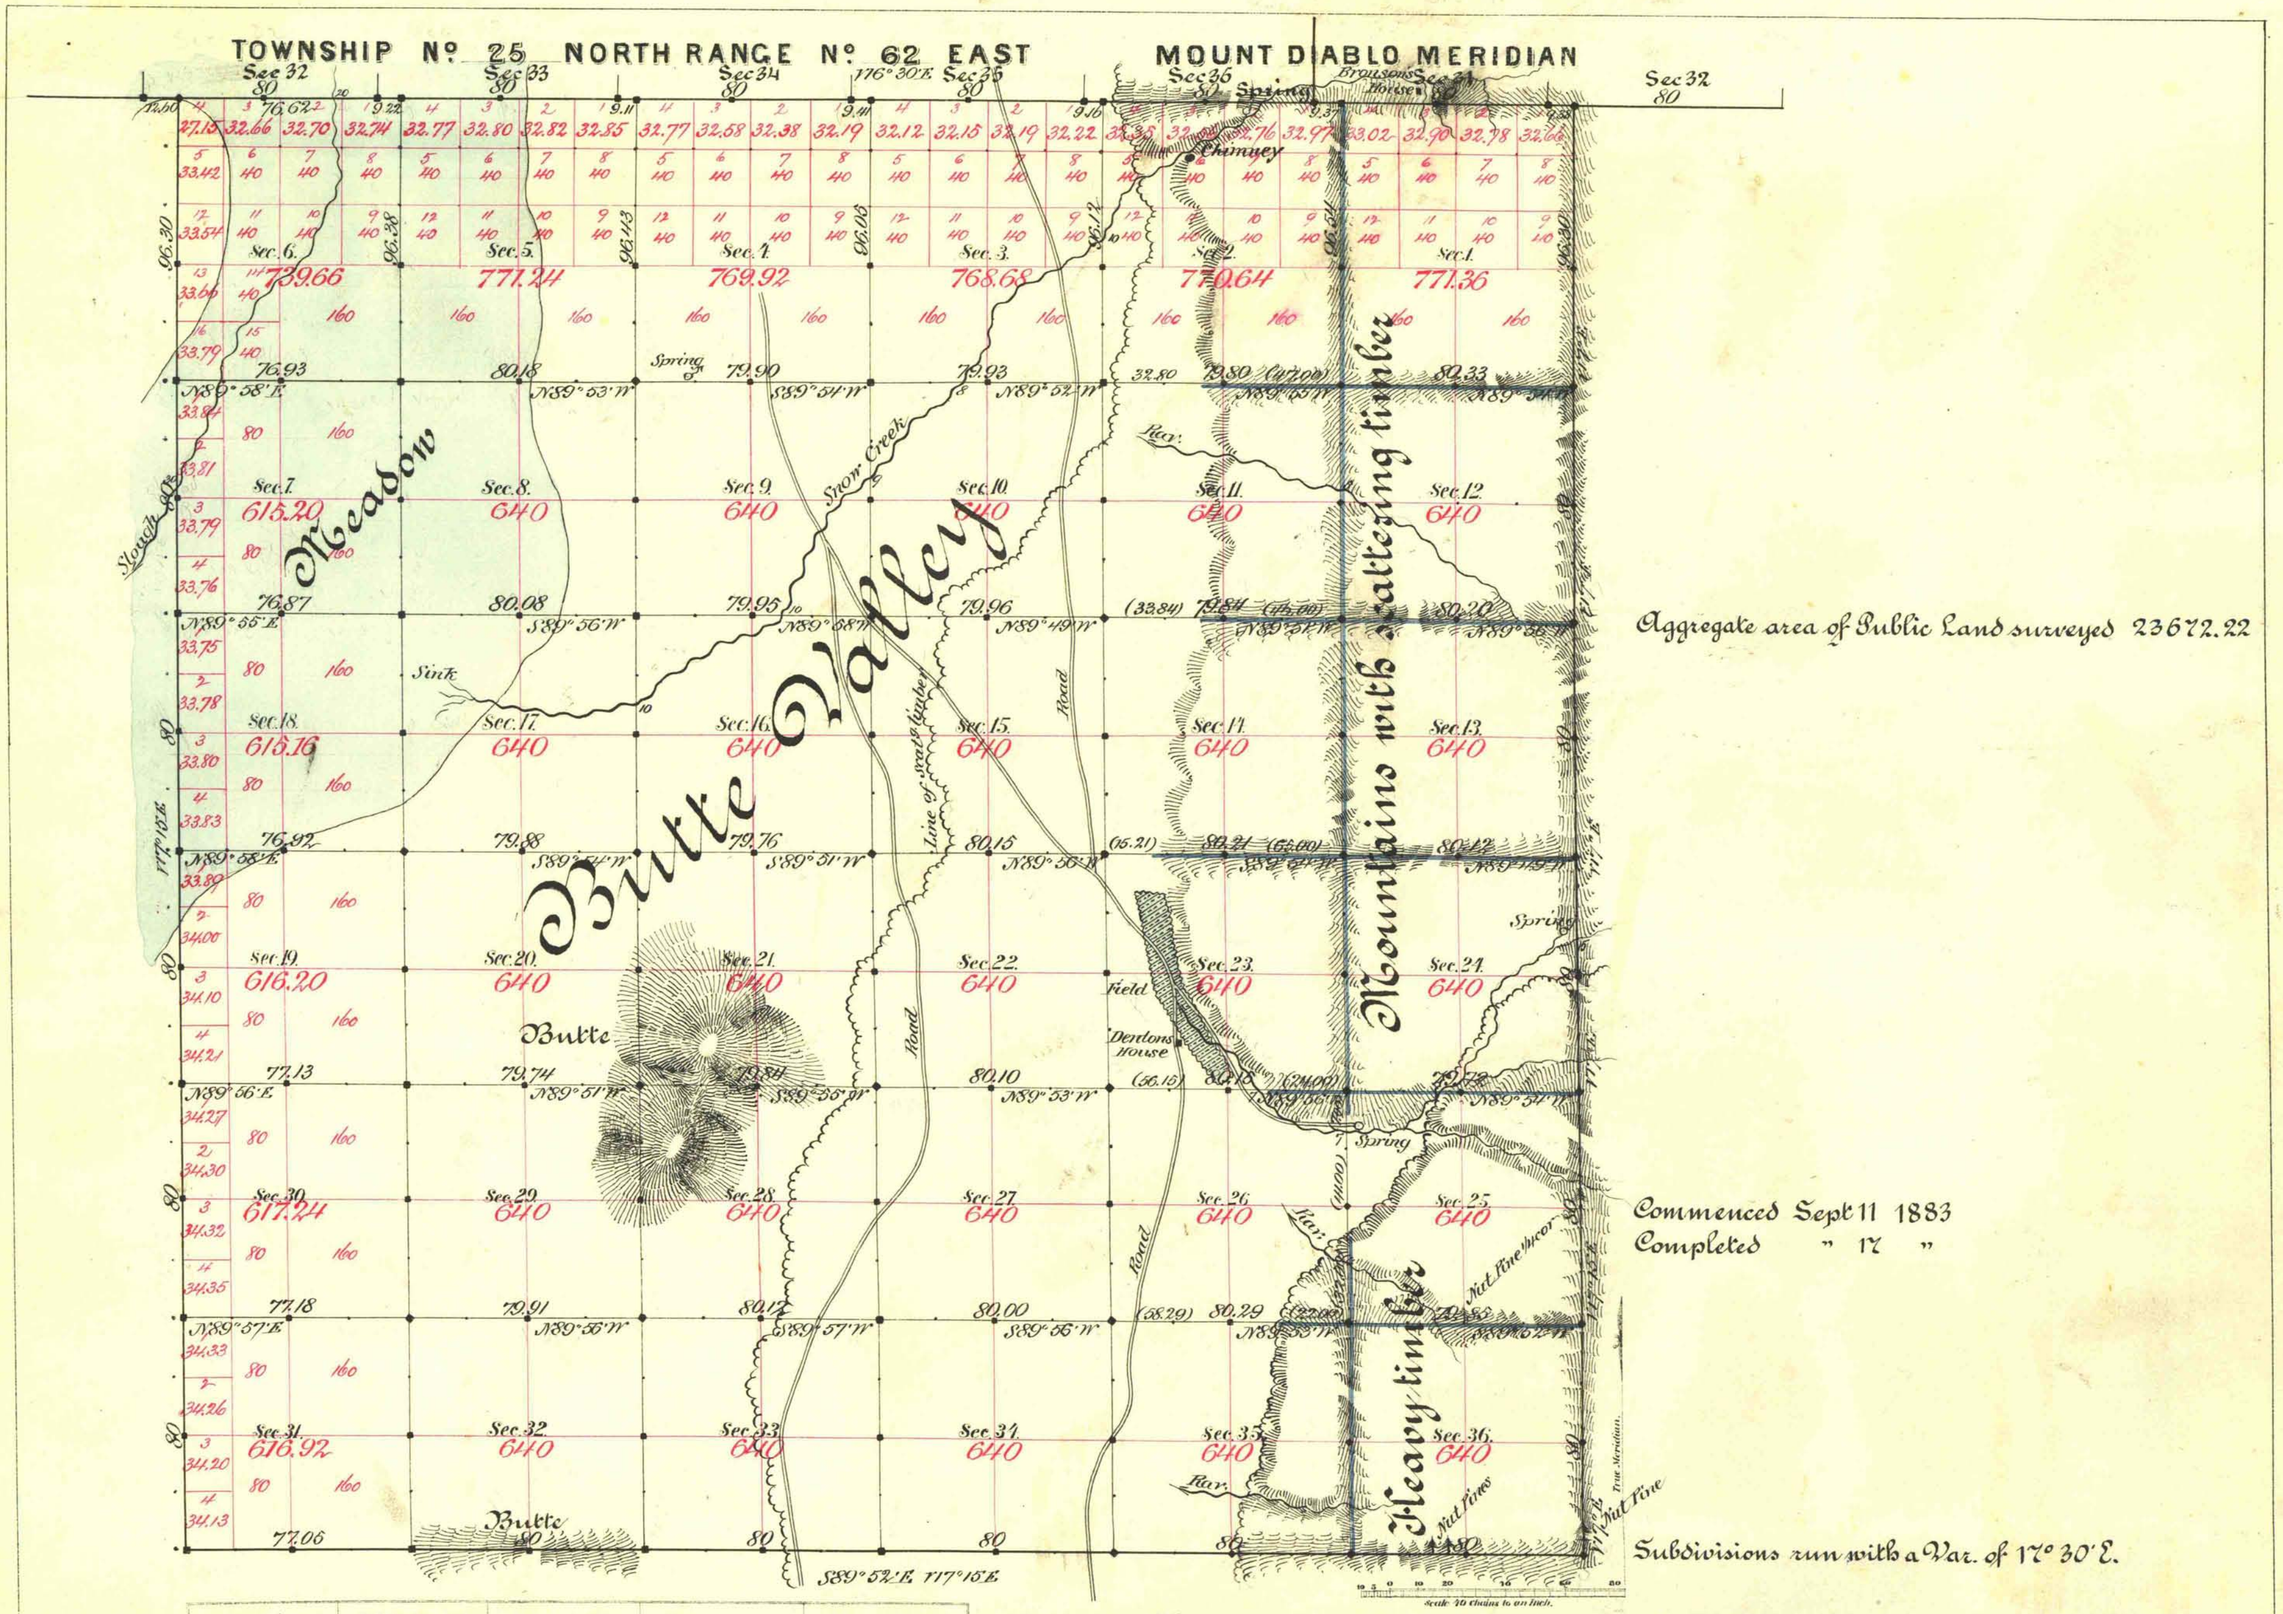

Surveys Designated.	By Whom Surveyed.	Date of Contract.	Amount of Surveys.	When surveyed.	No. Con.
N. Bdy	Preble & Thorburn	Aug. 12 1881	36 00 00	1881	130
E. W. S "	Bell & Bell	March 1 1883	18 - 29 - 65	1883	162
Subdns black	Monroe & McClellan	July 19 "	47 - 46 - 80	Sept. "	166
" blue	" "	" " "	13 - 19 - 76	" "	"
Convergency	" "	" " "	46 - 27	" "	"

The above Map of Township No. 25 North of Range No. 62 East Mount Diablo Meridian is strictly conformable to the field notes of the survey thereof on file in this Office, which have been examined and approved.

Surveyor General's Office, Reno. } C. C. Powning
January 19th 1884 Surv. Gen'l of Nevada.

2710

T25N, R62E VD