ORIGINAL

# TOWNSHIP 26 SOUTH, RANGE 62 EAST, OF THE MOUNT DIABLO MERIDIAN, NEVADA.

## INDEPENDENT RESURVEY

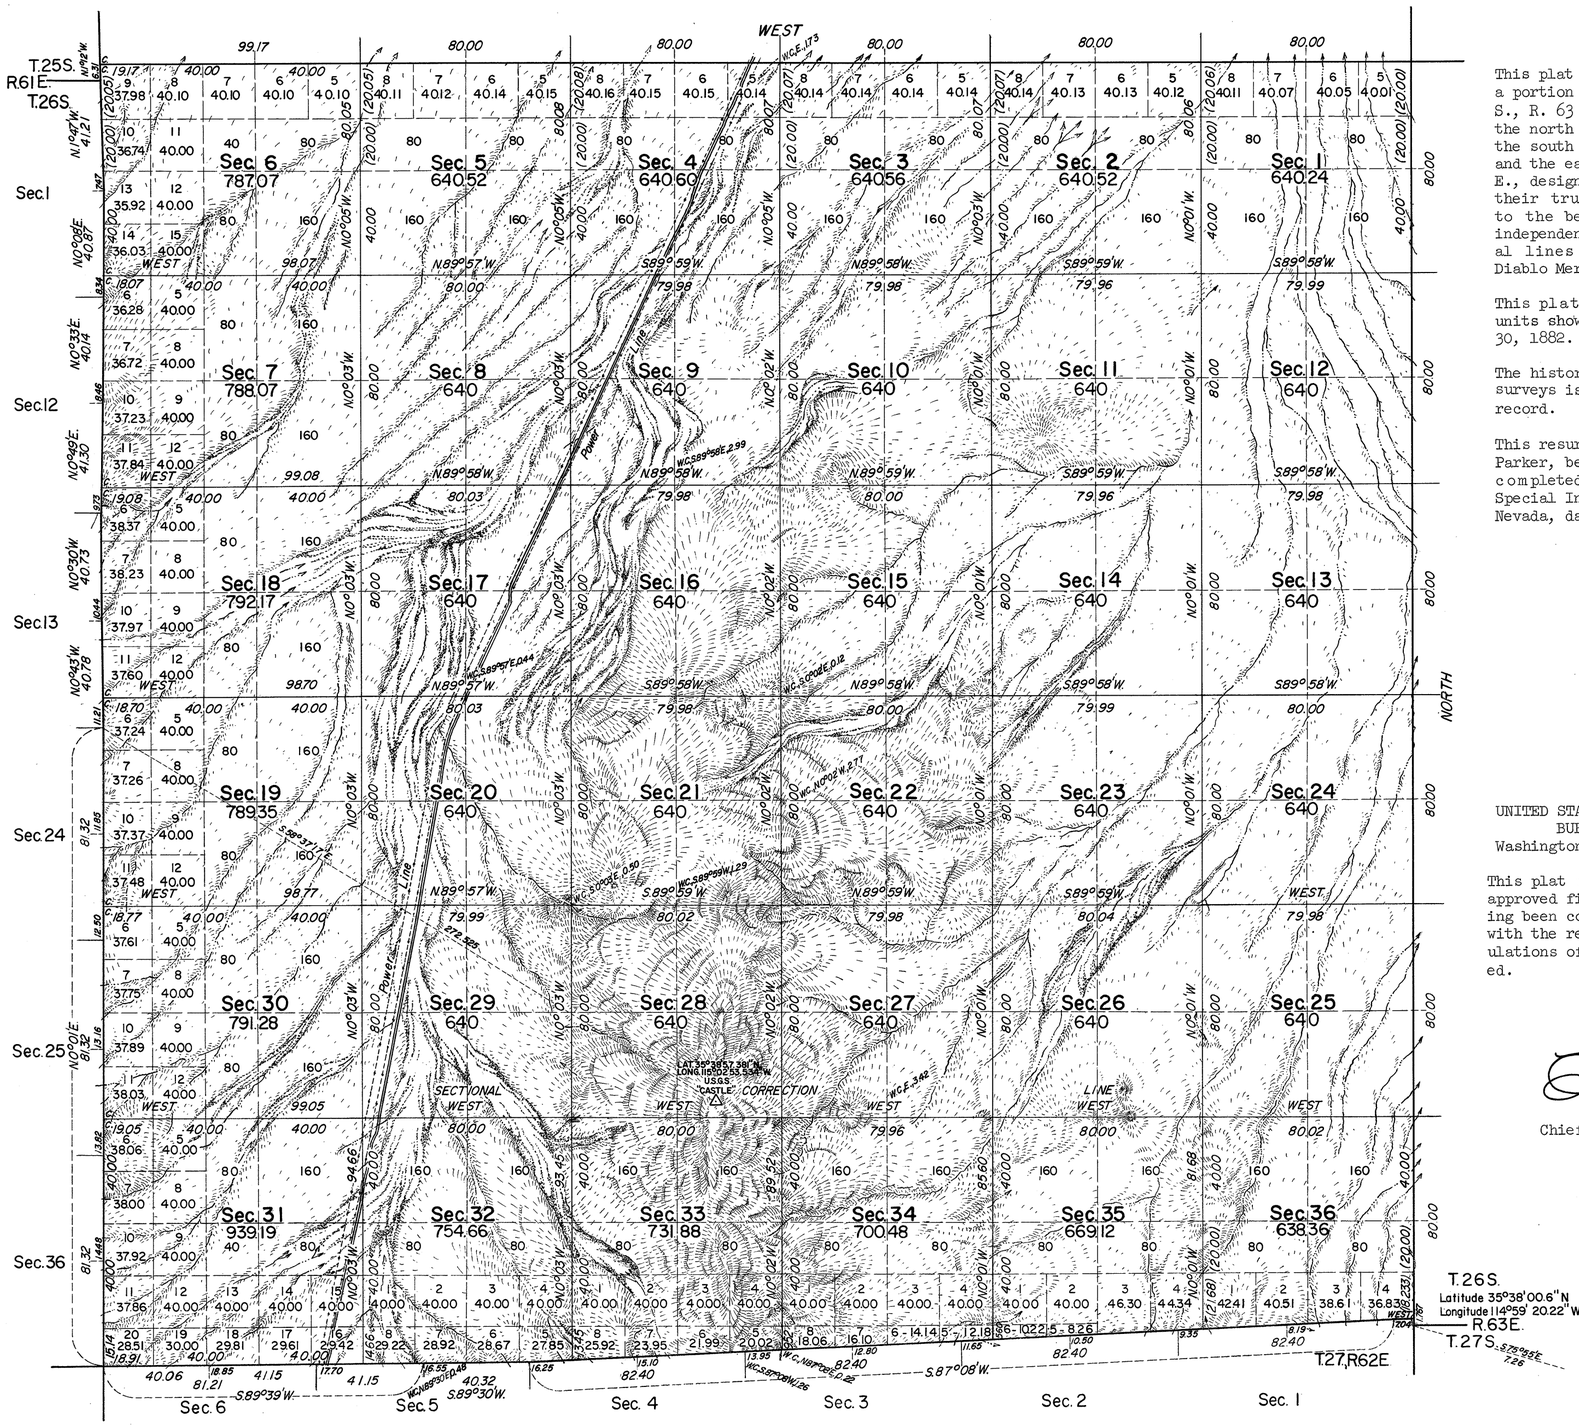


This plat represents the retracement of a portion of the west boundary of T. 26 S., R. 63 E., and the reestablishment of the north boundary of T. 27 S., R. 62 E., the south boundary of T. 26 S., R. 62 E., and the east boundary of T. 26 S., R. 61 E., designed to restore the corners in their true original locations according to the best available evidence and the independent resurvey of the subdivisional lines of T. 26 S., R. 62 E., Mount Diablo Meridian, Nevada.

This plat supersedes the descriptive units shown on the plat approved December 30, 1882.

The history of previous surveys and resurveys is contained in the field note record.

This resurvey was executed by Horace G. Parker, beginning January 8, 1959, and completed March 12, 1959, pursuant to Special Instructions for Group No. 372, Nevada, dated June 17, 1958.

UNITED STATES DEPARTMENT OF THE INTERIOR
BUREAU OF LAND MANAGEMENT
Washington, D. C. December 18, 1963

This plat is strictly conformable to the approved field notes, and the survey, having been correctly executed in accordance with the requirements of law and the regulations of this Bureau, is hereby accepted.

For the Director

Chief, Division of Engineering

1758 A

T26S R62E.