ORIGINAL

Supplemental Plat of Section 3 of Township No. 28 North Range No. 31 East Mt. Diablo Meridian Nevada.

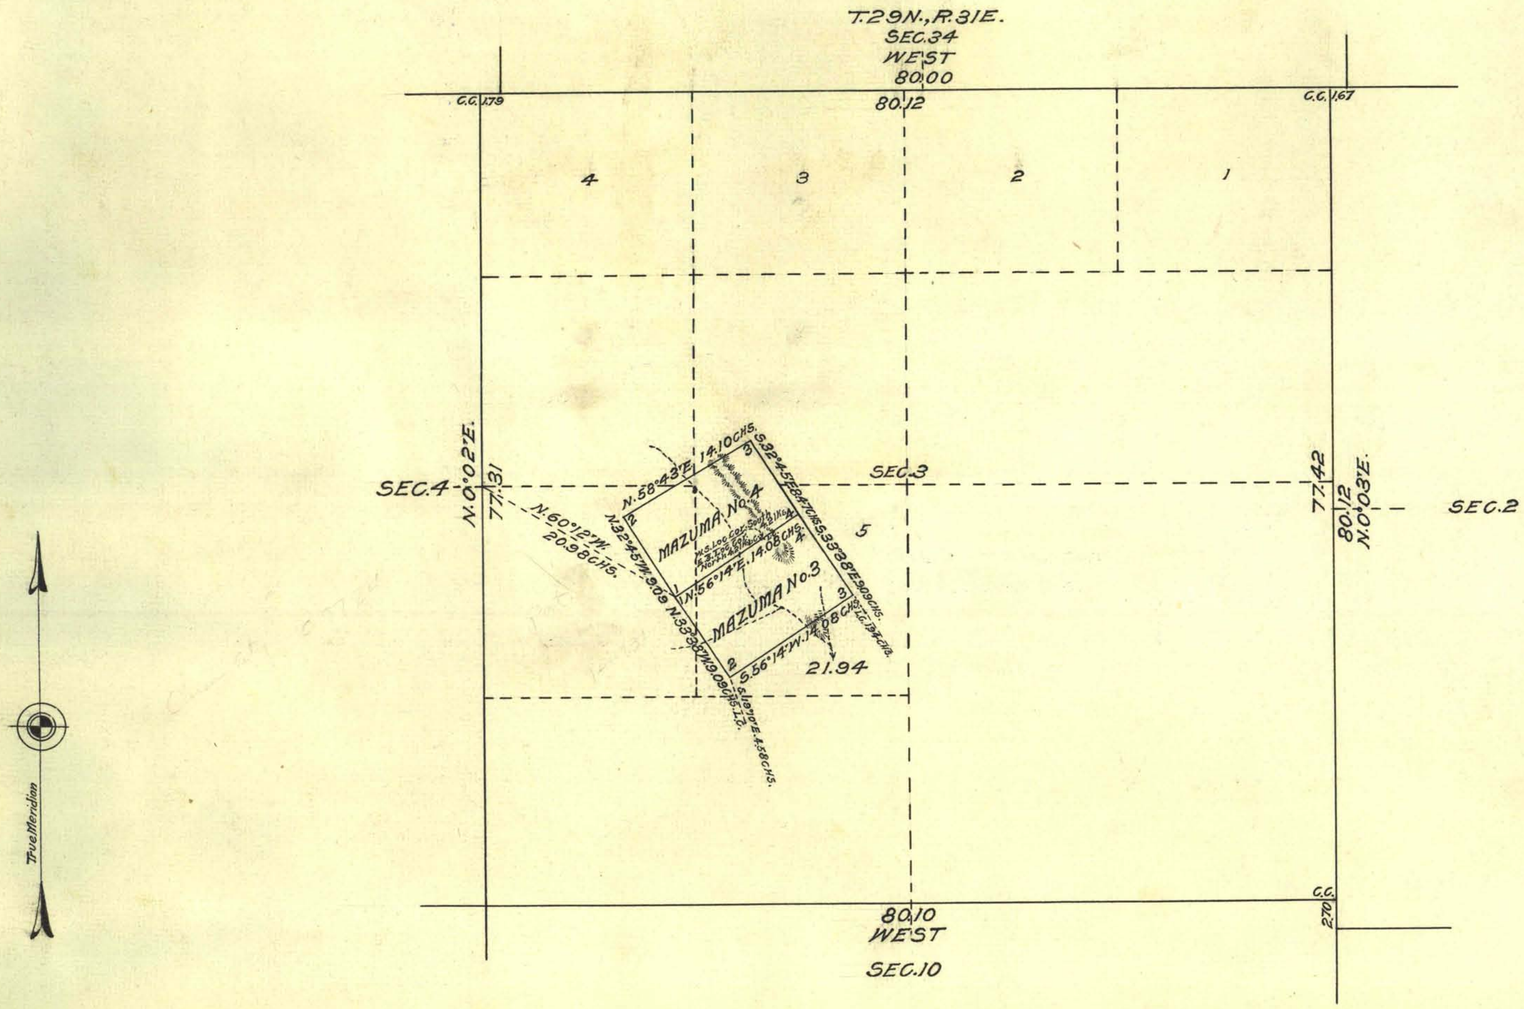

0 5 10 20
Scale 10 Chains to an Inch

LINES DESIGNATED	BY WHOM SURVEYED	GROUP No	GROUP DATE	MILEAGE MLS.	MILEAGE CHS.	WHEN SURVEYED BEGUN	WHEN SURVEYED COMPLETED
Bdry. of Claim	Carl S. Swanholm	115	Oct. 24, 1923	01	08.00	Aug. 20, 1925	Aug. 20, 1925
Connections	" " "	"	" " "	00	27.58	Aug. 20, 1925	Aug. 20, 1925

R.W.N. Calc.
A.R.S. Plat

Office of U.S. Supervisor of Surveys
Denver, Colorado Nov. 22, 1926
The above supplemental plat of Section 3 Township No. 28 North Range No. 31 East of the Mount Diablo Meridian Nevada is strictly conformable to the field notes of the survey thereof which have been examined and approved.

Frank H. Johnson
U.S. Supervisor of Surveys

DEPARTMENT OF THE INTERIOR
GENERAL LAND OFFICE
Washington, D.C., January 3, 1927.
The survey represented by this plat having been correctly executed in accordance with the requirements of law and the regulations of this office, is hereby accepted.

Thos. C. Havell
Assistant Commissioner

0823

4

T28N. R.31E.