ORIGINAL

TOWNSHIP No. 30 NORTH RANGE No. 38 EAST MOUNT DIABLO MERIDIAN NEVADA.

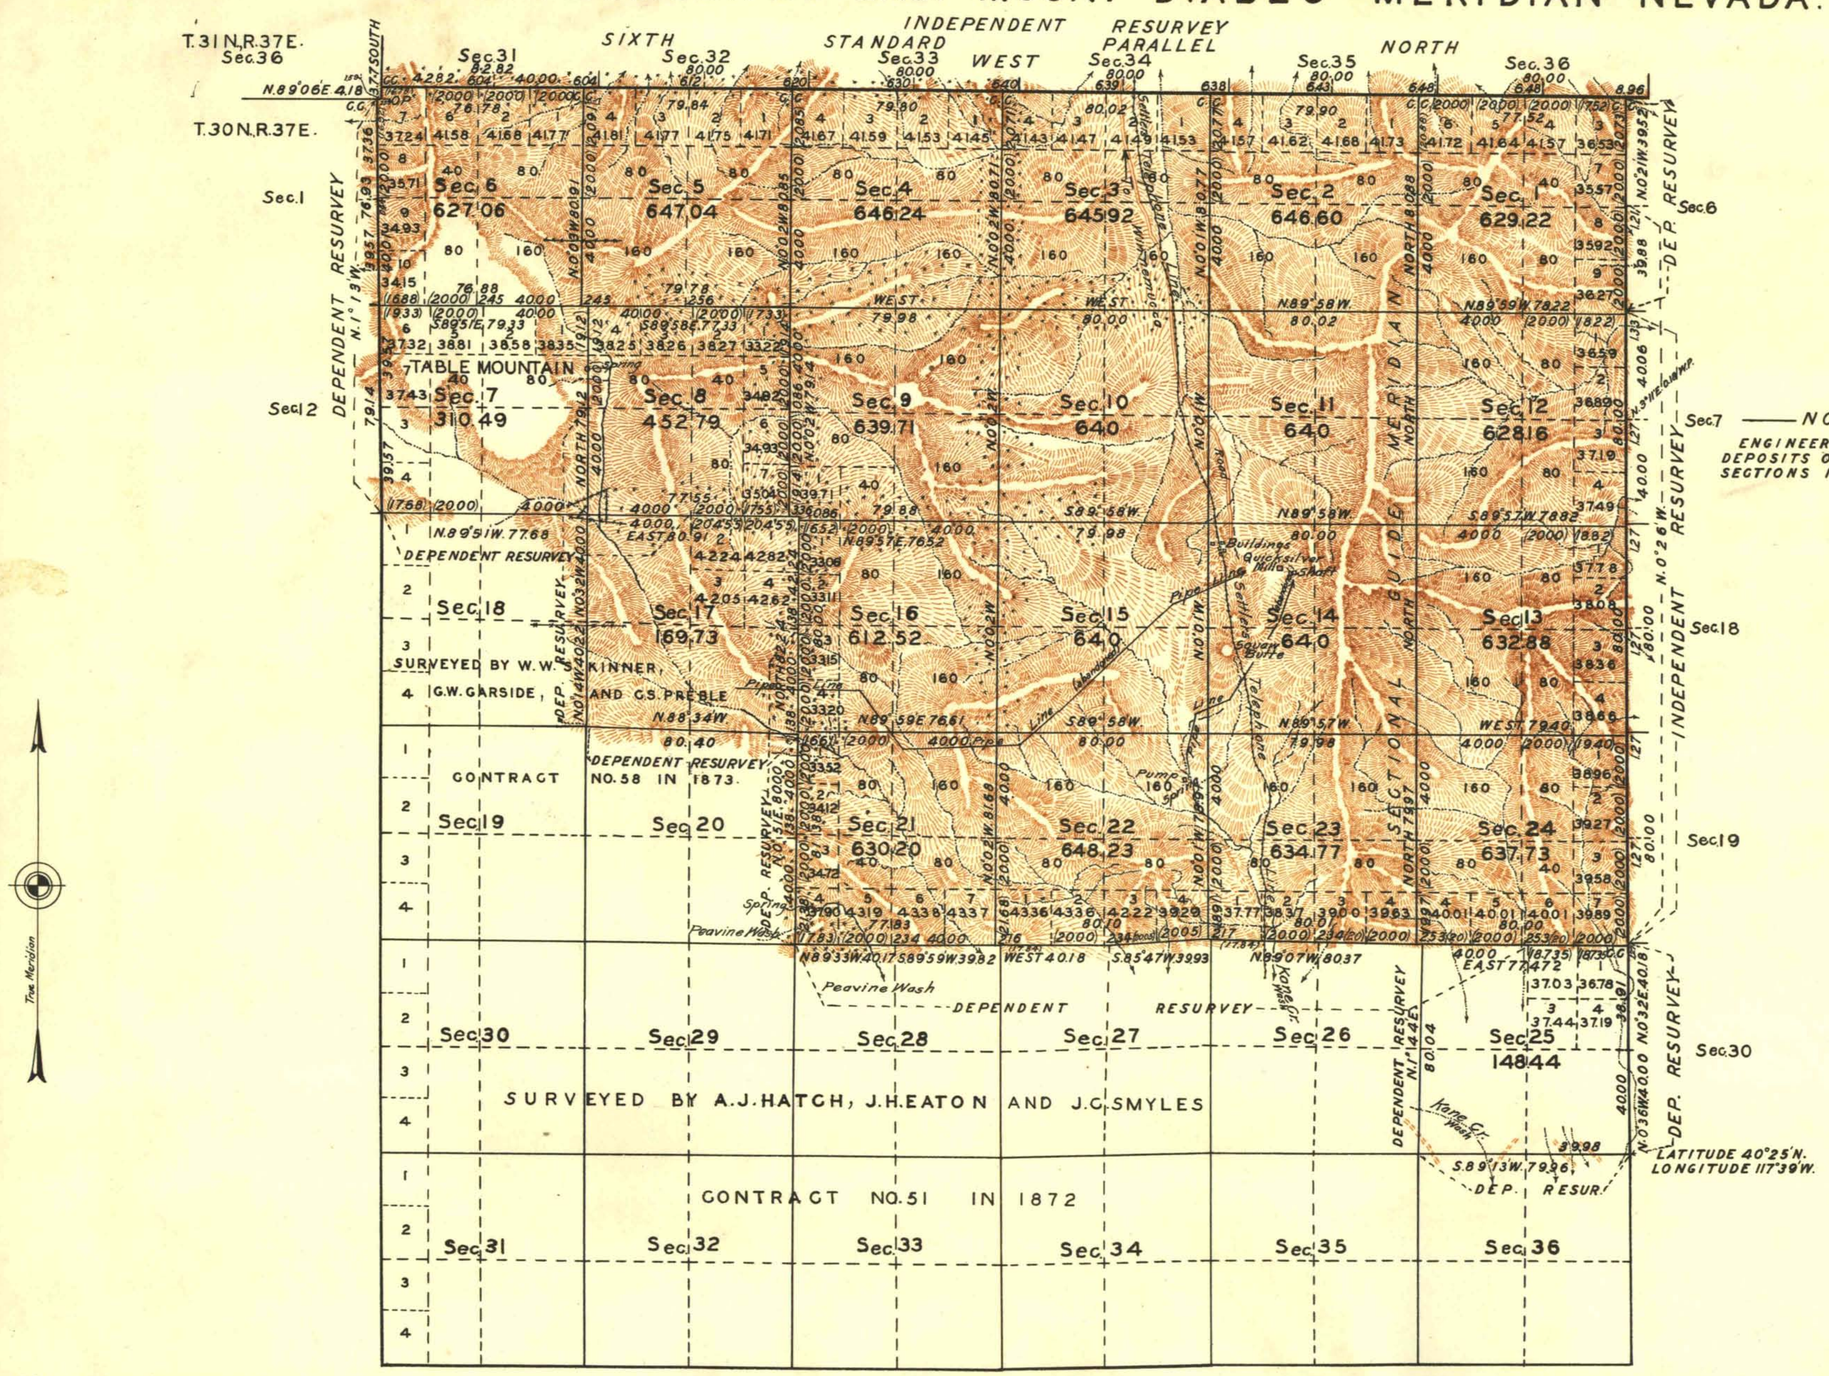

NOTE

ENGINEER REPORTS LARGE DEPOSITS OF CINNABAR IN SECTIONS 11 AND 14.

Scale: 40 Chains to an Inch. Area Surveyed, 12,547.73 Acres.

LINES DESIGNATED	BY WHOM SURVEYED	GROUP No	GROUP DATE	MILEAGE MLS.	MILEAGE CHS.	WHEN SURVEYED BEGUN	WHEN SURVEYED COMPLETED
N.E.W. and S. Bdys.	Hatch, Eaton & Smyles	Cont. 27-51					1869 – 1872.
W. Boundary	Skinner, Garside & Preble	" 58					1873
Subdivisional	Hatch, Eaton, Smyles / Skinner, Garside & Preble	" 51-58					1872 1873.
Exteriors	George W. Ridgway	134	Feb. 5, 1926.	12	43.77	July 10, 1928.	Aug. 22, 1928.
Subdivisional	" " "	"	" " "	41	48.52	" 2 "	" " "

Office of U.S. Supervisor of Surveys
Denver, Colorado, June 5, 1931
The above plat of Township No. 30 North, Range No. 38 East, of the Mount Diablo Base and Meridian, Nevada is strictly conformable to the field notes of the survey thereof which have been examined and approved.

Frank M. Johnson
U.S. Supervisor of Surveys.

DEPARTMENT OF THE INTERIOR
GENERAL LAND OFFICE
Washington, D.C., Sept. 4, 1931
The survey represented by this plat having been correctly executed in accordance with the requirements of law and the regulations of this office, is hereby accepted.

Thos. C. Havell
Assistant Commissioner.

A.R.S.
A.G.H.

T. 30 N., R. 38 E.