ORIGINAL

Sheet No. 1 of 2 Sheets

OFFICIALLY FILED
NEVADA STATE OFFICE
10:00 A.M., Jan. 30, 1975

TOWNSHIP 30 NORTH, RANGE 69 EAST, OF THE MOUNT DIABLO MERIDIAN, NEVADA

INDEPENDENT RESURVEY

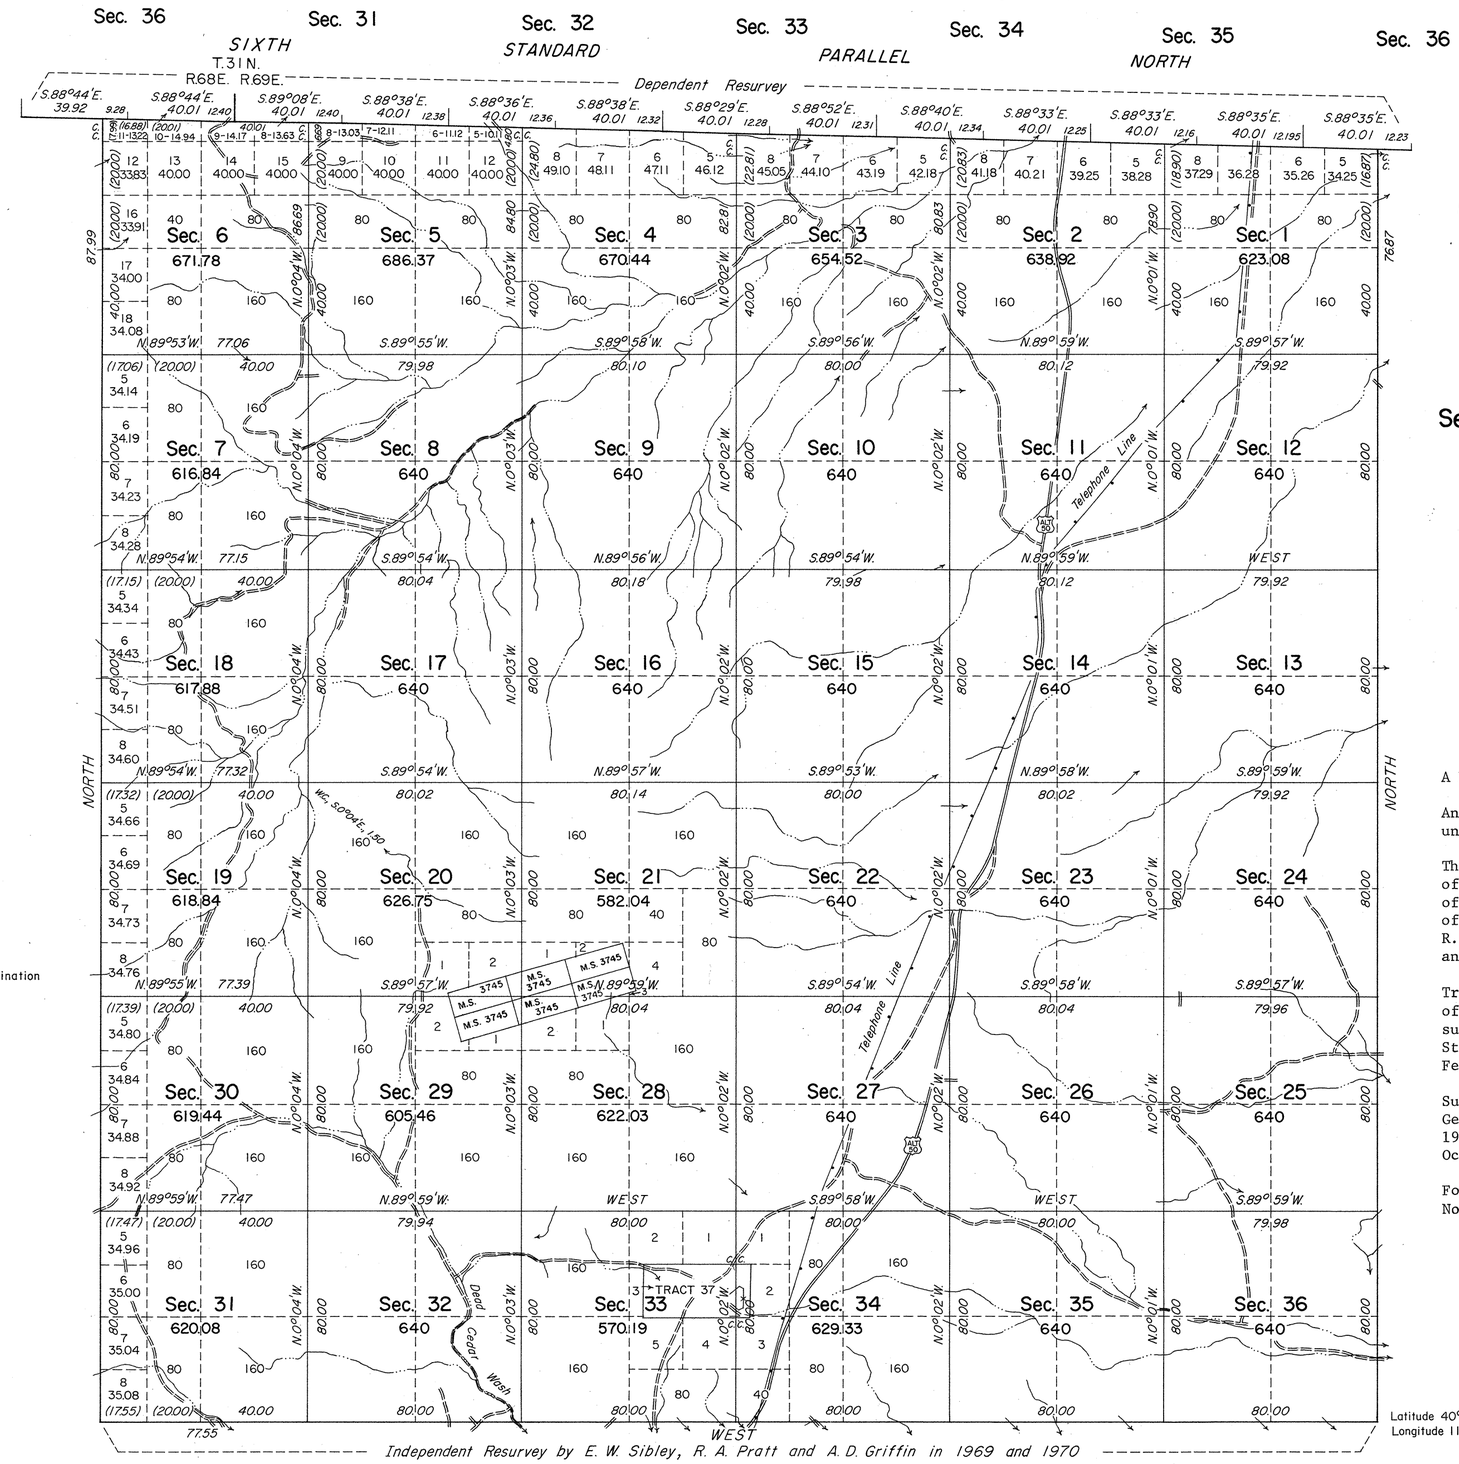

ENLARGED DIAGRAM

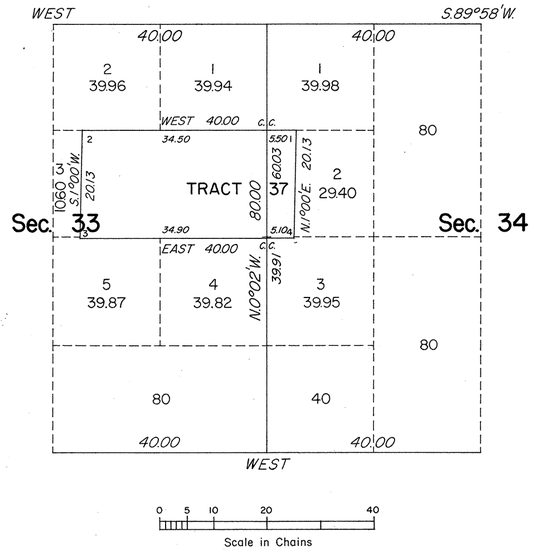

A history of surveys is contained in the field notes.

An independent resurvey of the east boundary was executed under T. 30 N., R. 70 E., of this Group.

This plat in two sheets represents a dependent resurvey of the Sixth Standard Parallel North, through a portion of R. 68 E. and through R. 69 E., an independent resurvey of the west boundary and subdivisional lines of T. 30 N., R. 69 E., superseding the plat approved February 20, 1883, and the Metes and bounds survey of Tract 37.

Tract 37, shown hereon, represents the position and form of the N½SE¼ of section 33, as referred to the original survey approved February 20, 1883, and conveyed to the State of Nevada in State Selection List No. 8, approved February 8, 1890.

Survey executed by Eldon W. Sibley, Robert A. Pratt and Gerald W. Hochstrasser, Cadastral Surveyors, November 10, 1971 to October 24, 1972, under Special Instructions dated October 19, 1971, for Group No. 483, Nevada.

For enlargements of sections 20, 21, 28 and 29, see Sheet No. 2.

Latitude 40°25'15.1"N.
Longitude 114°07'30.4"W.

UNITED STATES DEPARTMENT OF THE INTERIOR
BUREAU OF LAND MANAGEMENT
Washington, D.C. January 2, 1975

This plat is strictly conformable to the approved field notes, and the survey, having been correctly executed in accordance with the requirements of law and the regulations of this Bureau, is hereby accepted.

For the Director

Bernard W. Hodge
Chief, Division of Cadastral Survey

Areas -	Total Area of Tract Segregation	80.00 Acres
	Total Area of Mineral Segregation	123.72 Acres
	Total Area Exclusive of Segregations	22,833.99 Acres
	Total Area Resurveyed	23,037.71 Acres

Scale in Chains

Ja(wo)