(3) Sect 32

(3) Sect 32

Township No. 31 North. Range No. 56 East. Mount Diablo Meridian.

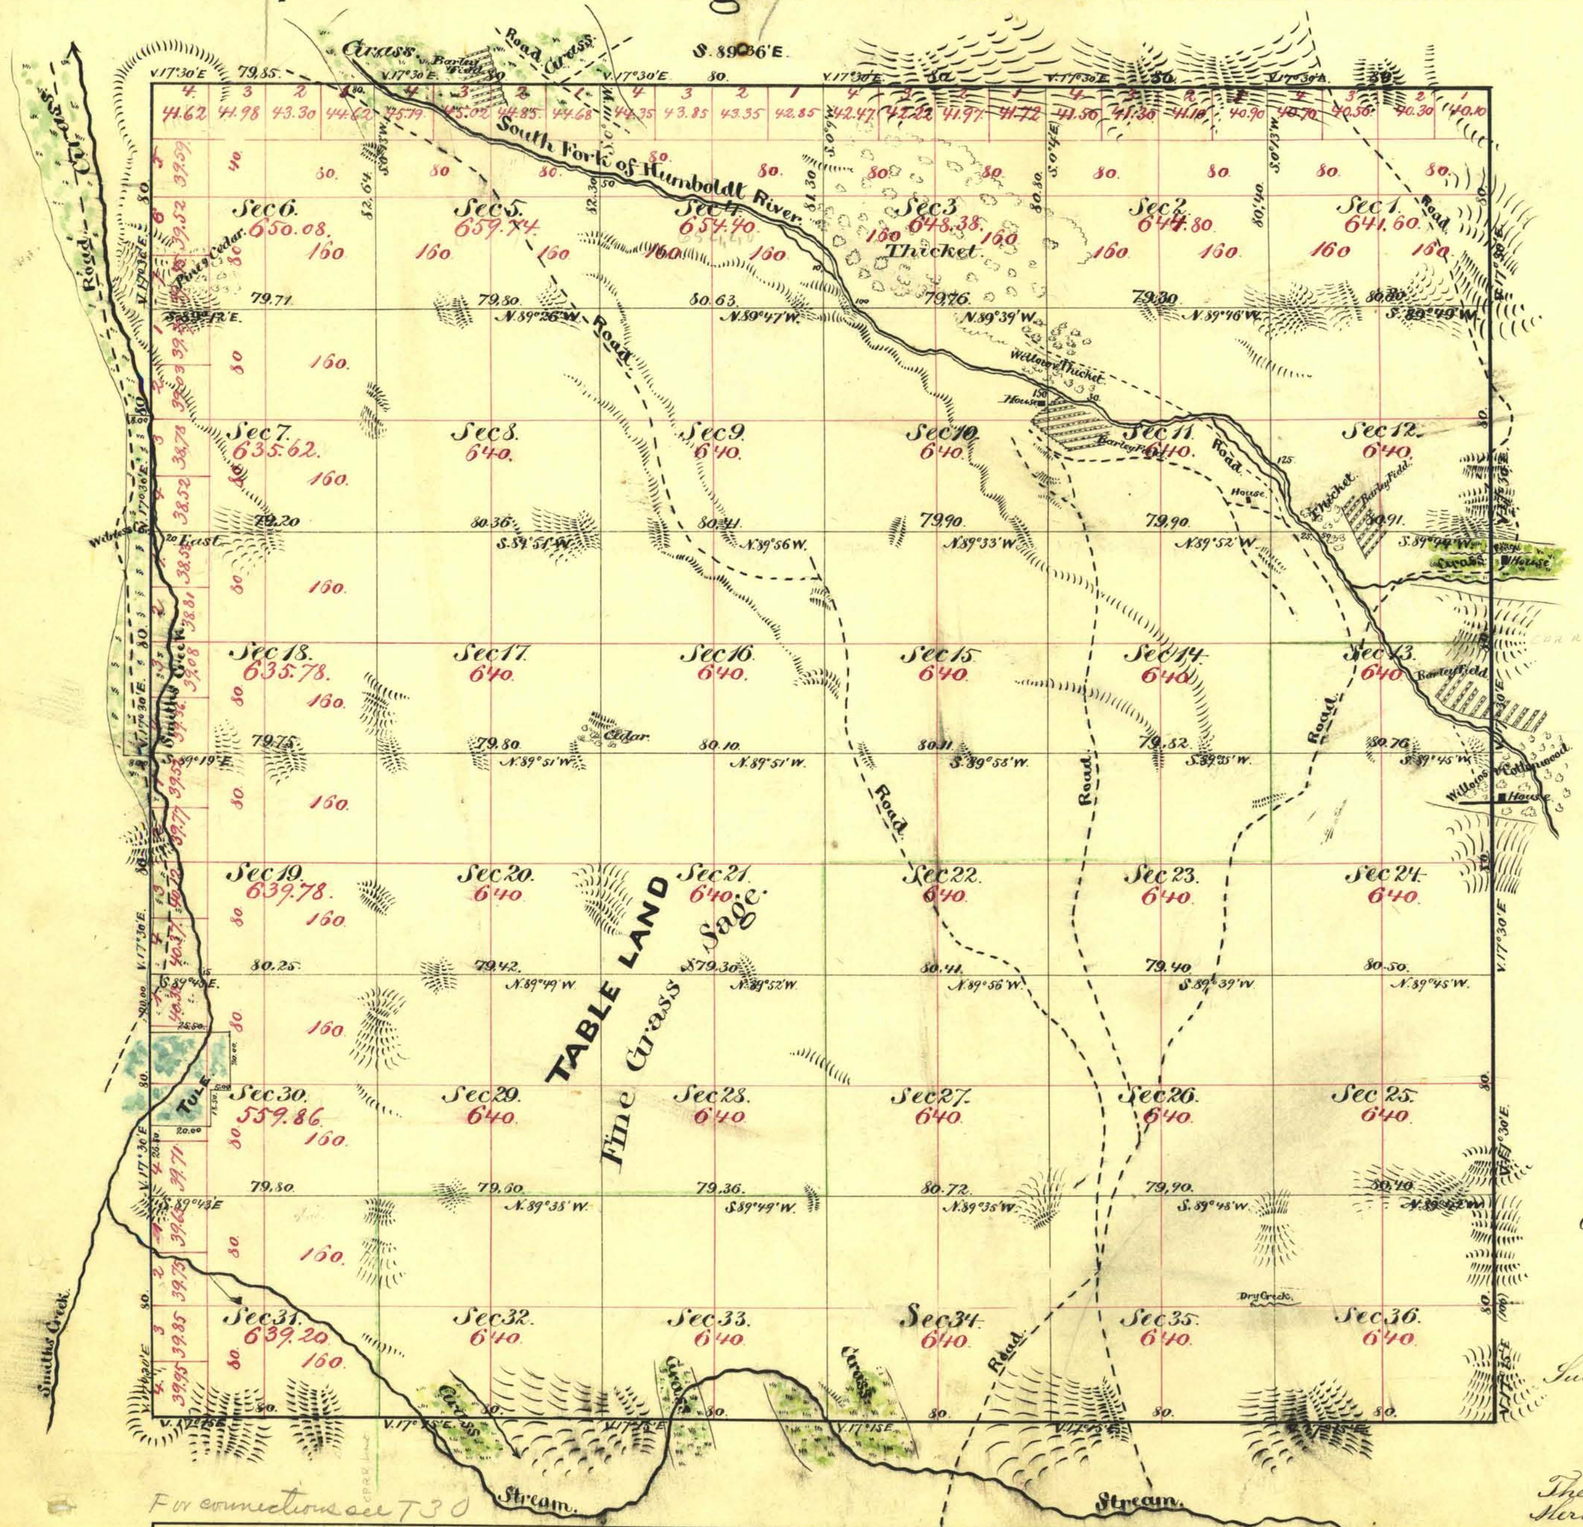

Surveyes Designated	By whom surveyd.	Date of Contract	Amount of Surv. m's. chs. lks.	When surveyed.
Township lines	C C Tracy	Special Instructions March 27th 1868	23. 79. 85.	1868.
Subdivisions	"	"	60. 7. 52.	Septbr 1868.

Aggregate Area of Public Lands. 23,009.24
Estimated Area of Tule Swamp 80.08.
Aggregate 23089.32.

Commenced Aug. 25th 1868.
Completed Septbr 6th.

Subdivision Lines not otherwise noted run with a Variation of 17°30' East.

The above Map of Township 31 North, Range 56 East Mount Diablo Meridian is strictly conformable to the field notes of the Surveys thereof on file in this Office, which have been examined & approved
U.S. Surveyor Generals Office
Virginia City Nevada.
December 7th 1868

A. R. Safford
U.S. Surveyor General Nevada.

For connections see T30

2316

T31N, R56E V.D.