ORIGINAL

OFFICIALLY FILED
NEVADA STATE OFFICE
10:00 A.M. September 9, 1985

TOWNSHIP 31 NORTH, RANGE 56 EAST, OF THE MOUNT DIABLO MERIDIAN, NEVADA

DEPENDENT RESURVEY AND SUBDIVISION OF SECTIONS

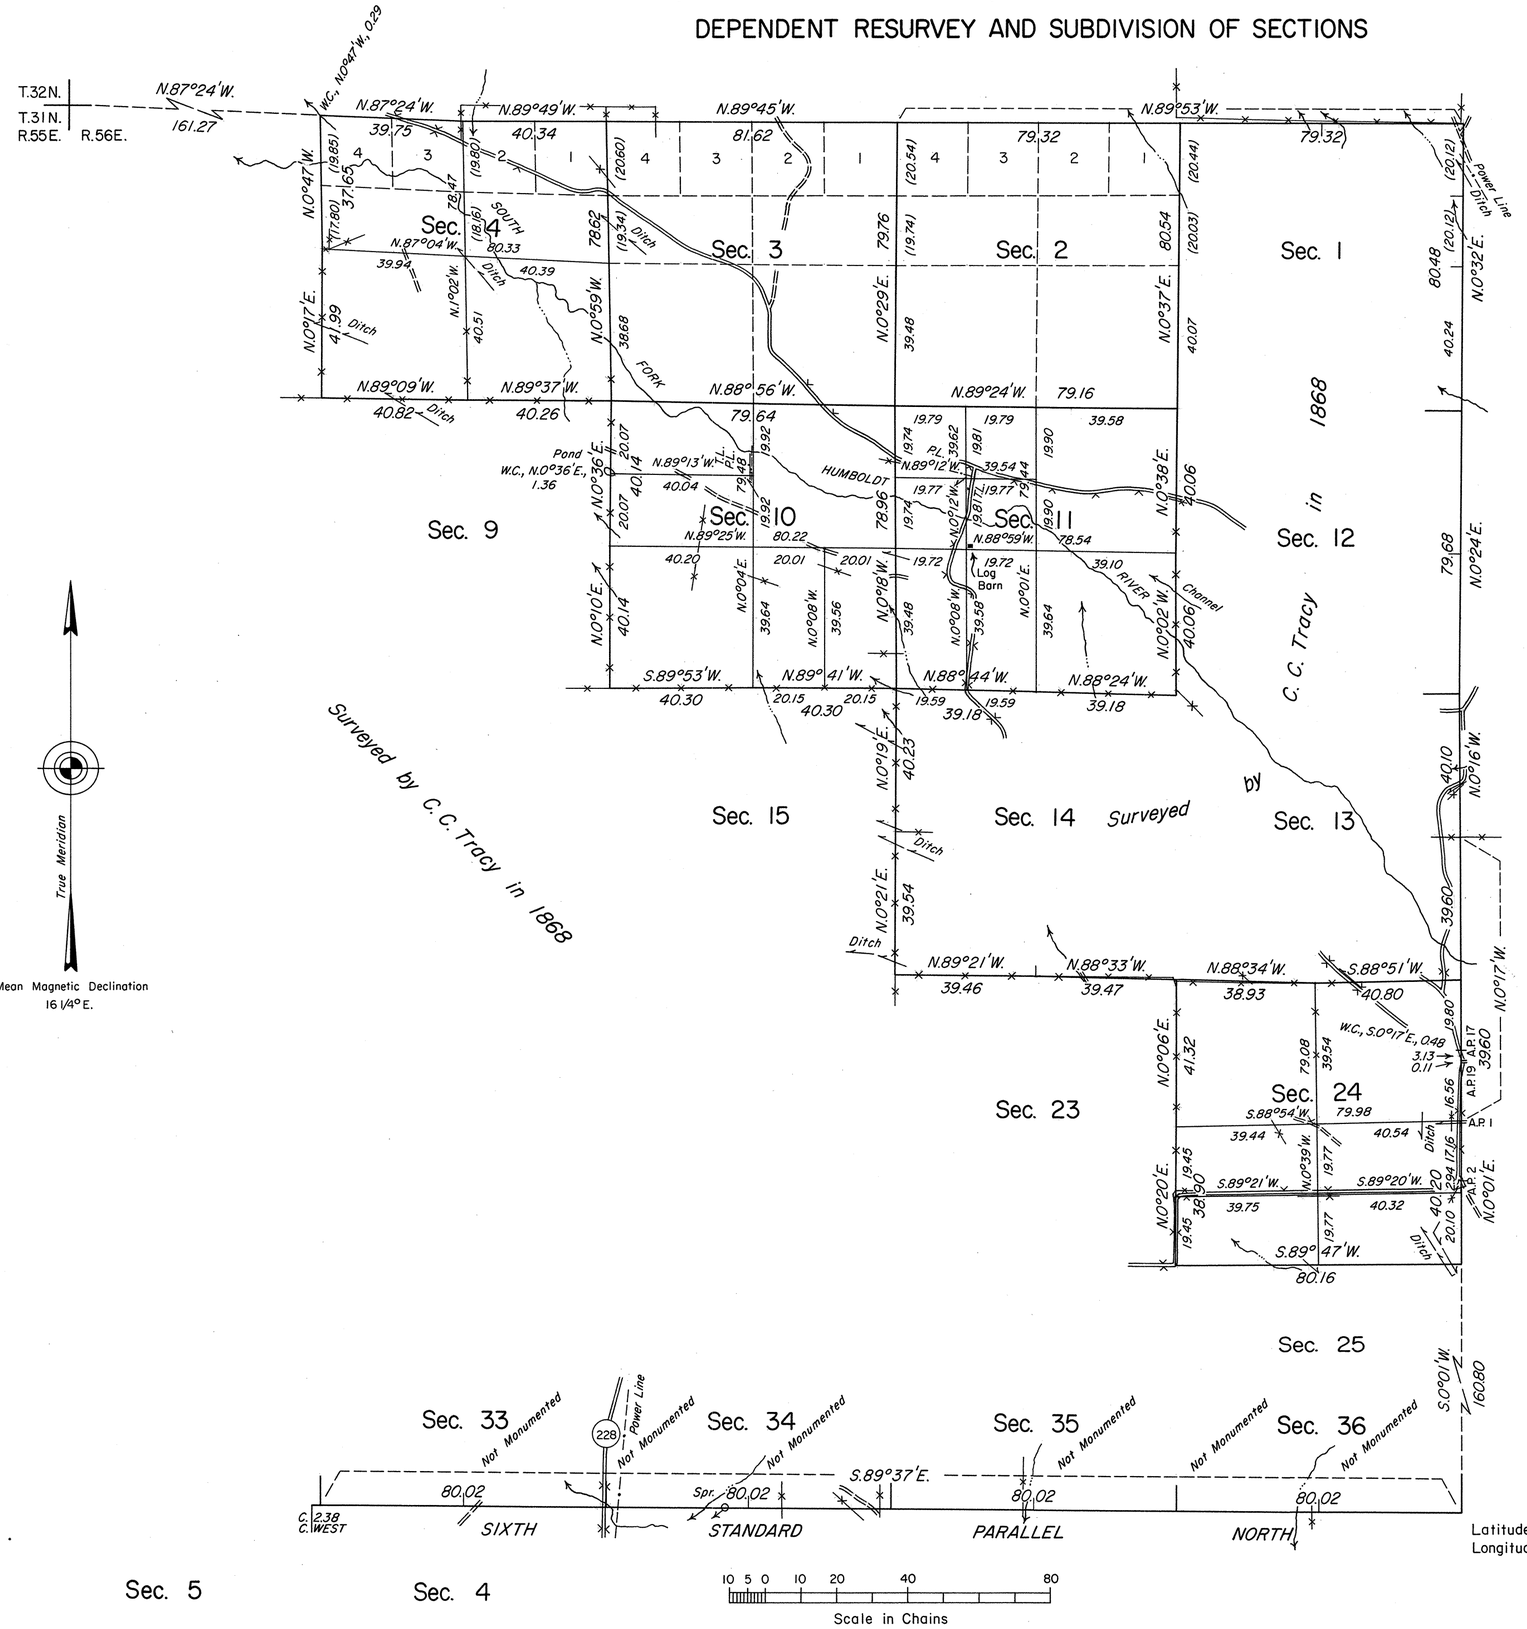

History of the earlier surveys is contained in the field notes.

This plat respresents a dependent resurvey of the Sixth Standard Parallel North, through a portion of Range 56 East and portions of the east and north boundaries and subdivisional lines of T. 31 N., R. 56 E., designed to restore the corners in their true original locations according to the best available evidence and the survey of the subdivision of certain sections of T. 31 N., R. 56 E.

Lottings and areas are as shown on the plat approved December 7, 1868.

Survey executed by Michael R. Collie, Terrence O. Nickerson and Robert A. Pratt, Cadastral Surveyors, beginning on April 29, 1974 and completed October 25, 1983, under Special Instructions dated March 8, 1974 for Group No. 506, Nevada.

UNITED STATES DEPARTMENT OF THE INTERIOR
BUREAU OF LAND MANAGEMENT

Reno, Nevada August 21, 1985

This plat is strictly conformable to the approved field notes, and the survey, having been correctly executed in accordance with the requirements of law and the regulations of this Bureau, is hereby accepted.

For the Director

Lacel E. Bland

Chief Cadastral Surveyor

Latitude 40°31.1' N.
Longitude 115°36.2' W.